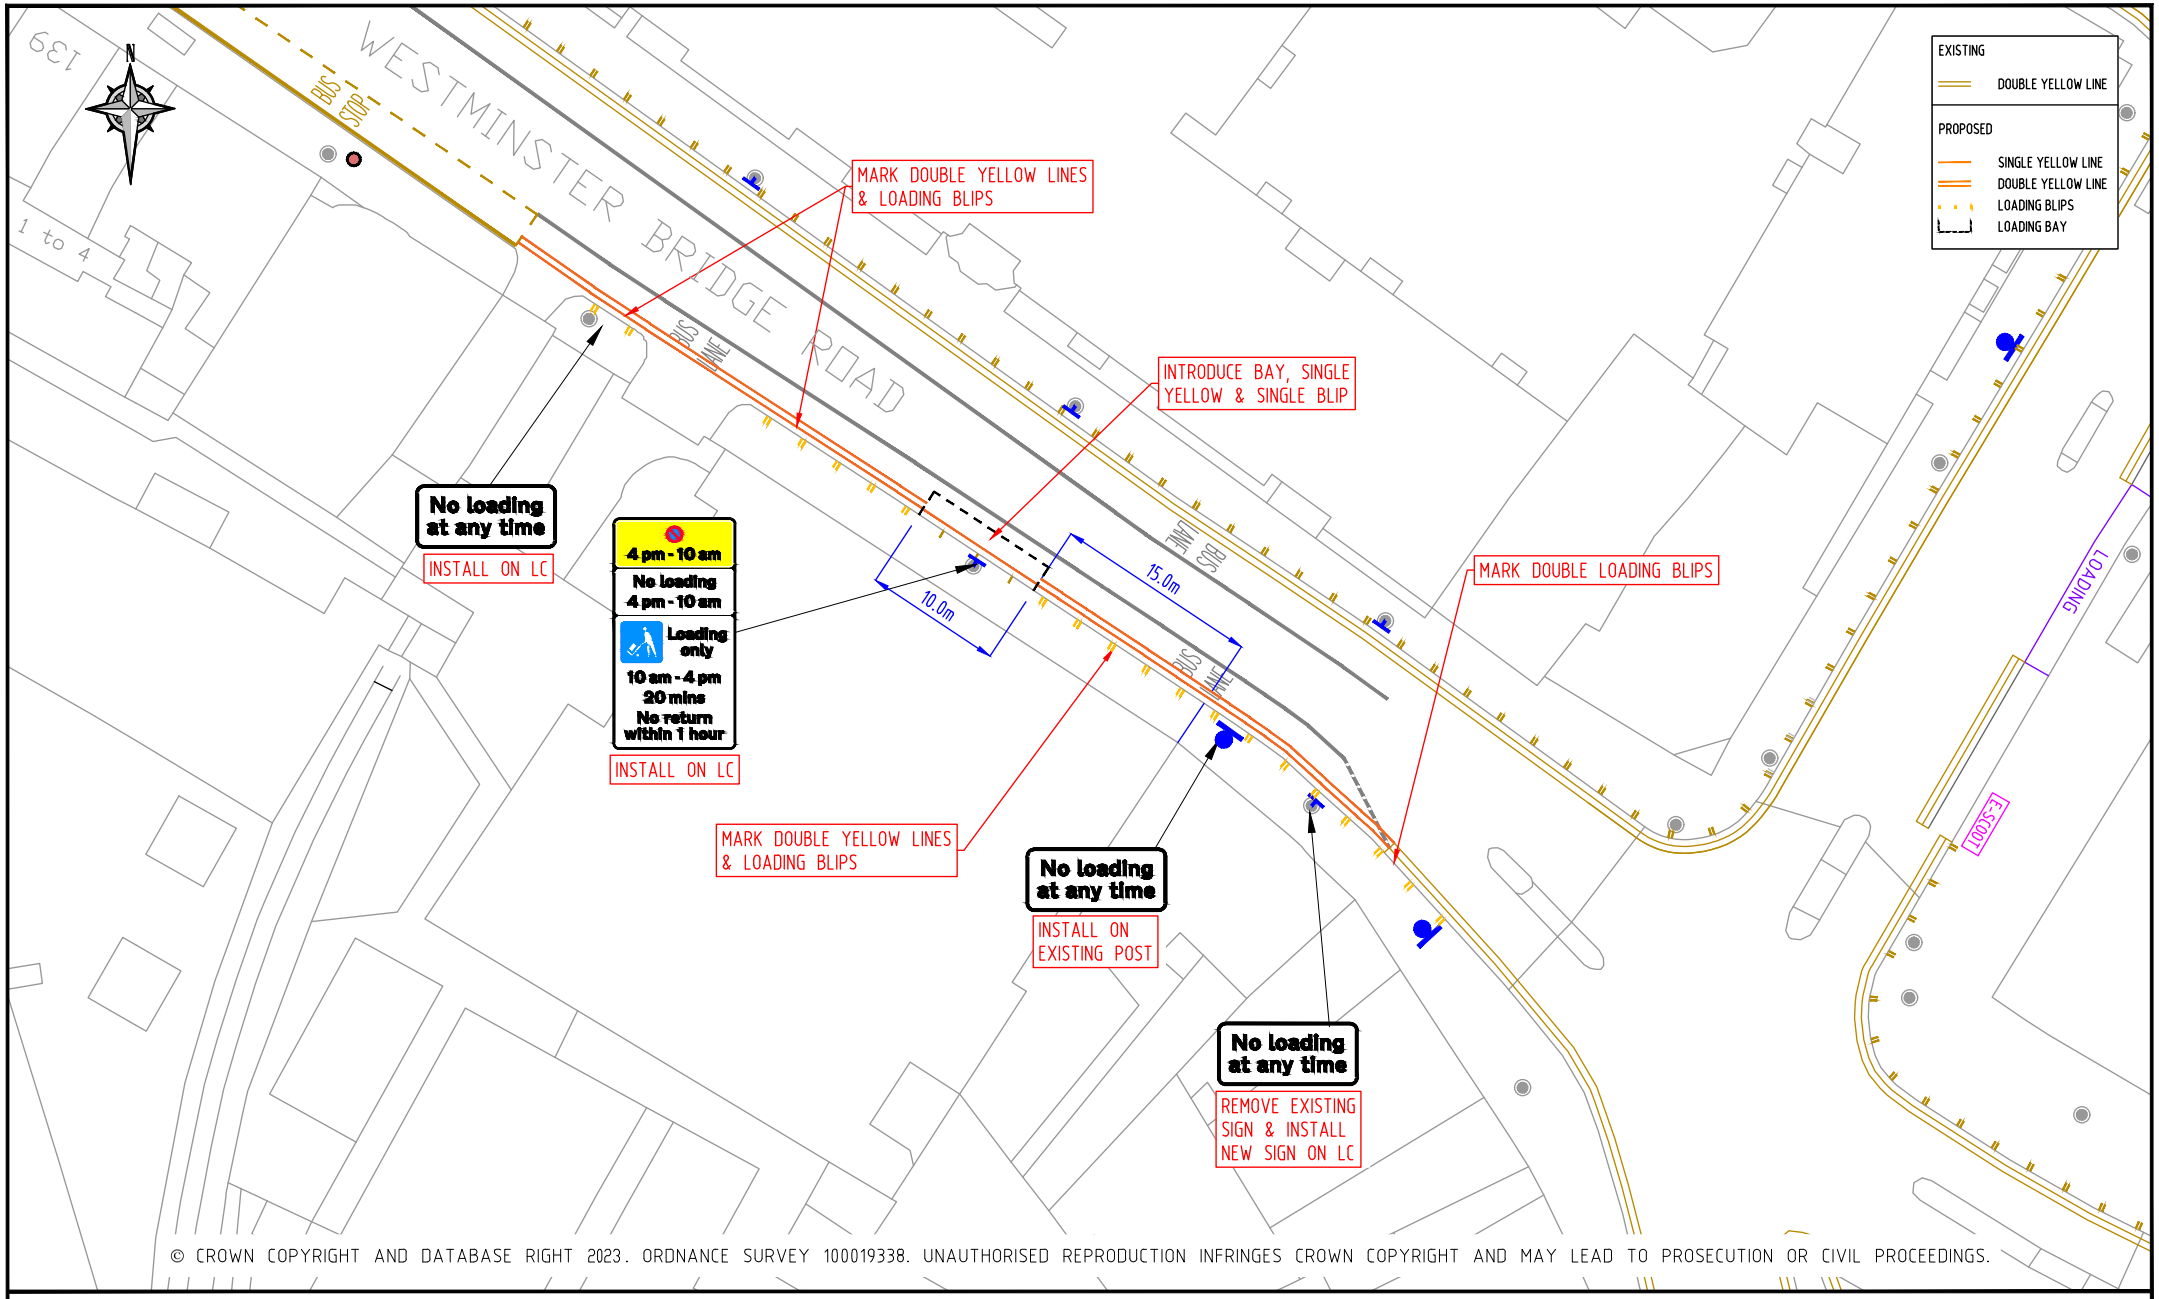

© CROWN COPYRIGHT AND DATABASE RIGHT 2023. ORDNANCE SURVEY 100019338. UNAUTHORISED REPRODUCTION INFRINGES CROWN COPYRIGHT AND MAY LEAD TO PROSECUTION OR CIVIL PROCEEDINGS.

NOTES:

REV	DESCRIPTION	DRAWN	SIG	DATE	CHKD	SIG	DATE	APP	SIG	DATE

Lambeth
PARKING, STREET MANAGEMENT AND COMMERCIAL,
3RD FLOOR, CIVIC CENTRE
6 BRIXTON HILL
LONDON, SW2 1EG
020 7926 9000

DRAWN: BC	PROJECT: BUS PRIORITY		
CHKD: LM	DRAWING TITLE: WESTMINSTER BRIDGE ROAD		
APP: LVK	CLASSIFICATION: CONSULTATION	PAPER: A3	SCALE: NTS
DATE: 21.02.23	DRAWING NO: DES-CPZ-MS-1000-01		REVISION: –

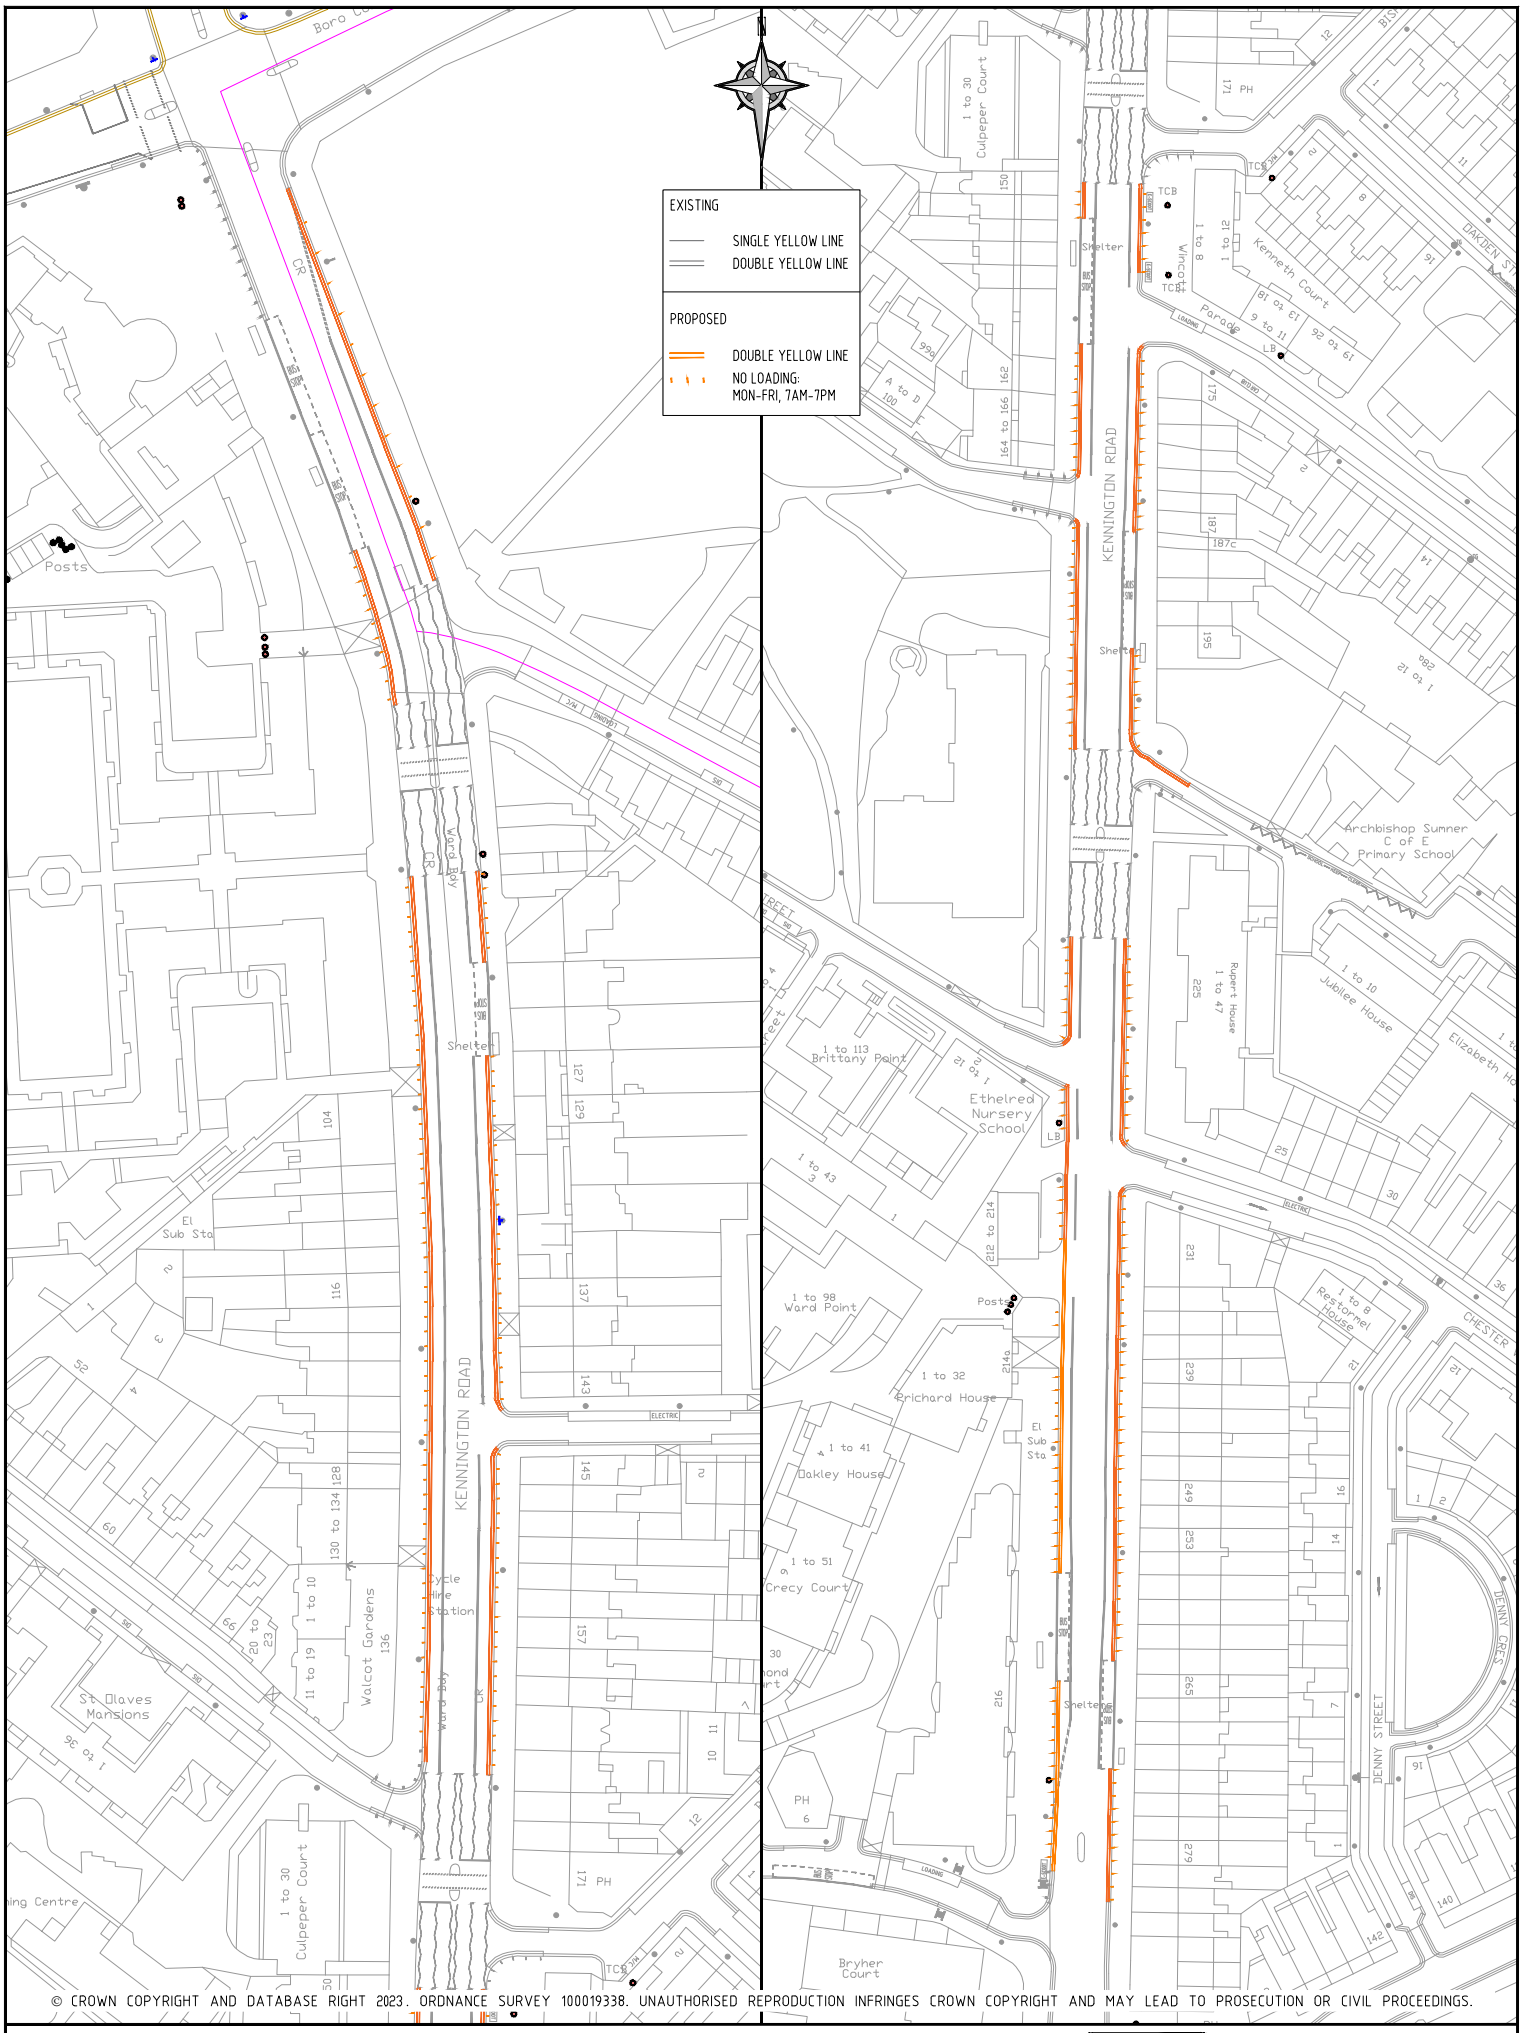

© CROWN COPYRIGHT AND DATABASE RIGHT 2023. ORDNANCE SURVEY 100019338. UNAUTHORISED REPRODUCTION INFRINGES CROWN COPYRIGHT AND MAY LEAD TO PROSECUTION OR CIVIL PROCEEDINGS.

NOTES:

REV	DESCRIPTION	DRAWN	SIG	DATE	CHKD	SIG	DATE	APP	SIG	DATE

Lambeth
PARKING, STREET MANAGEMENT AND COMMERCIAL,
3RD FLOOR, CIVIC CENTRE
6 BRIXTON HILL
LONDON, SW2 1EG
020 7926 9000

DRAWN: BC	PROJECT: BUS PRIORITY		
CHKD: LM	DRAWING TITLE: KENNINGTON ROAD – W&L		
APP: LVK	CLASSIFICATION: CONSULTATION	PAPER: A2	SCALE: NTS
DATE: 21.02.23	DRAWING NO: DES-CPZ-MS-1000-02		REVISION: –