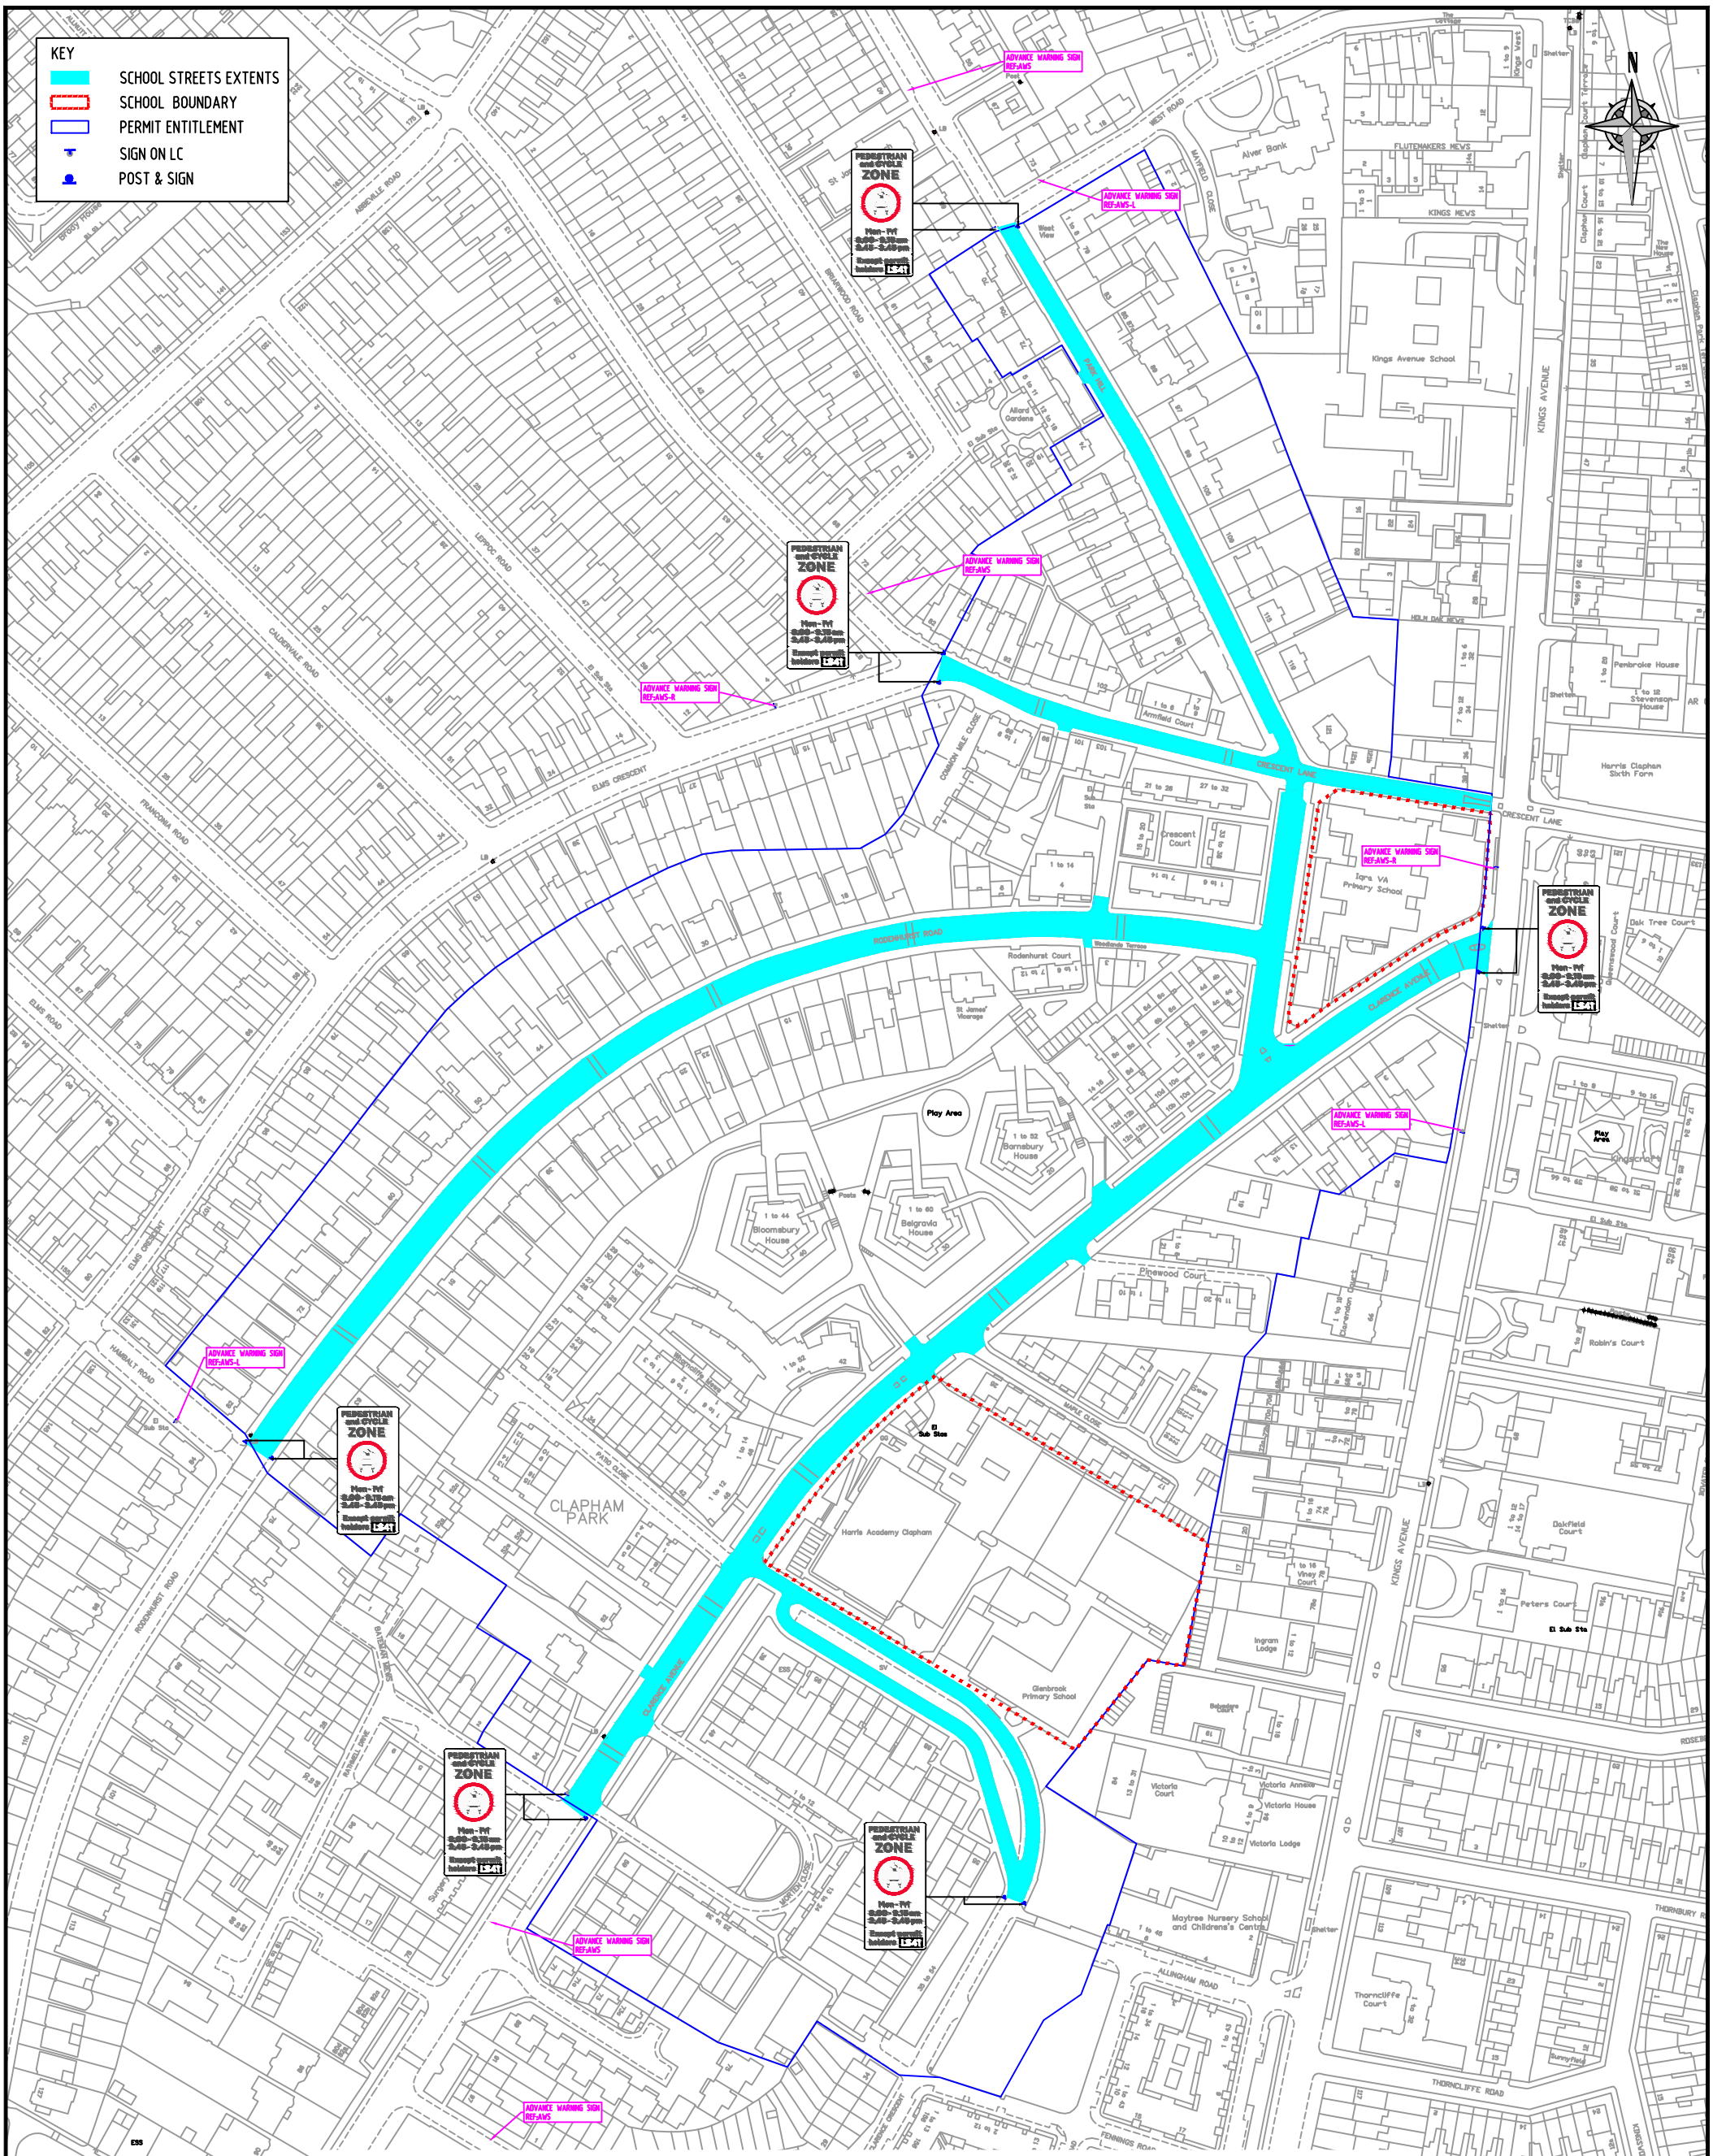

© CROWN COPYRIGHT AND DATABASE RIGHT 2024. ORDNANCE SURVEY 100019338.
UNAUTHORISED REPRODUCTION INFRINGES CROWN COPYRIGHT AND MAY LEAD TO PROSECUTION OR CIVIL PROCEEDINGS.

REV	DESCRIPTION	DRAWN	SIG	DATE	CHKD	SIG	DATE	APP	SIG	DATE

Lambeth

PARKING, STREET MANAGEMENT AND COMMERCIAL,
3RD FLOOR, CIVIC CENTRE
6 BRIXTON HILL
LONDON, SW2 1EG
020 7926 9000

DRAWN: BC	PROJECT: SCHOOL STREETS		
CHKD: –	DRAWING TITLE: IQRA & GLENBROOK PRIMARY		
APP: –	CLASSIFICATION: TMO	PAPER: A3	SCALE: NTS
DATE: 14.11.24	DRAWING NO: DES-CPZ-SS-107-02		REVISION: –