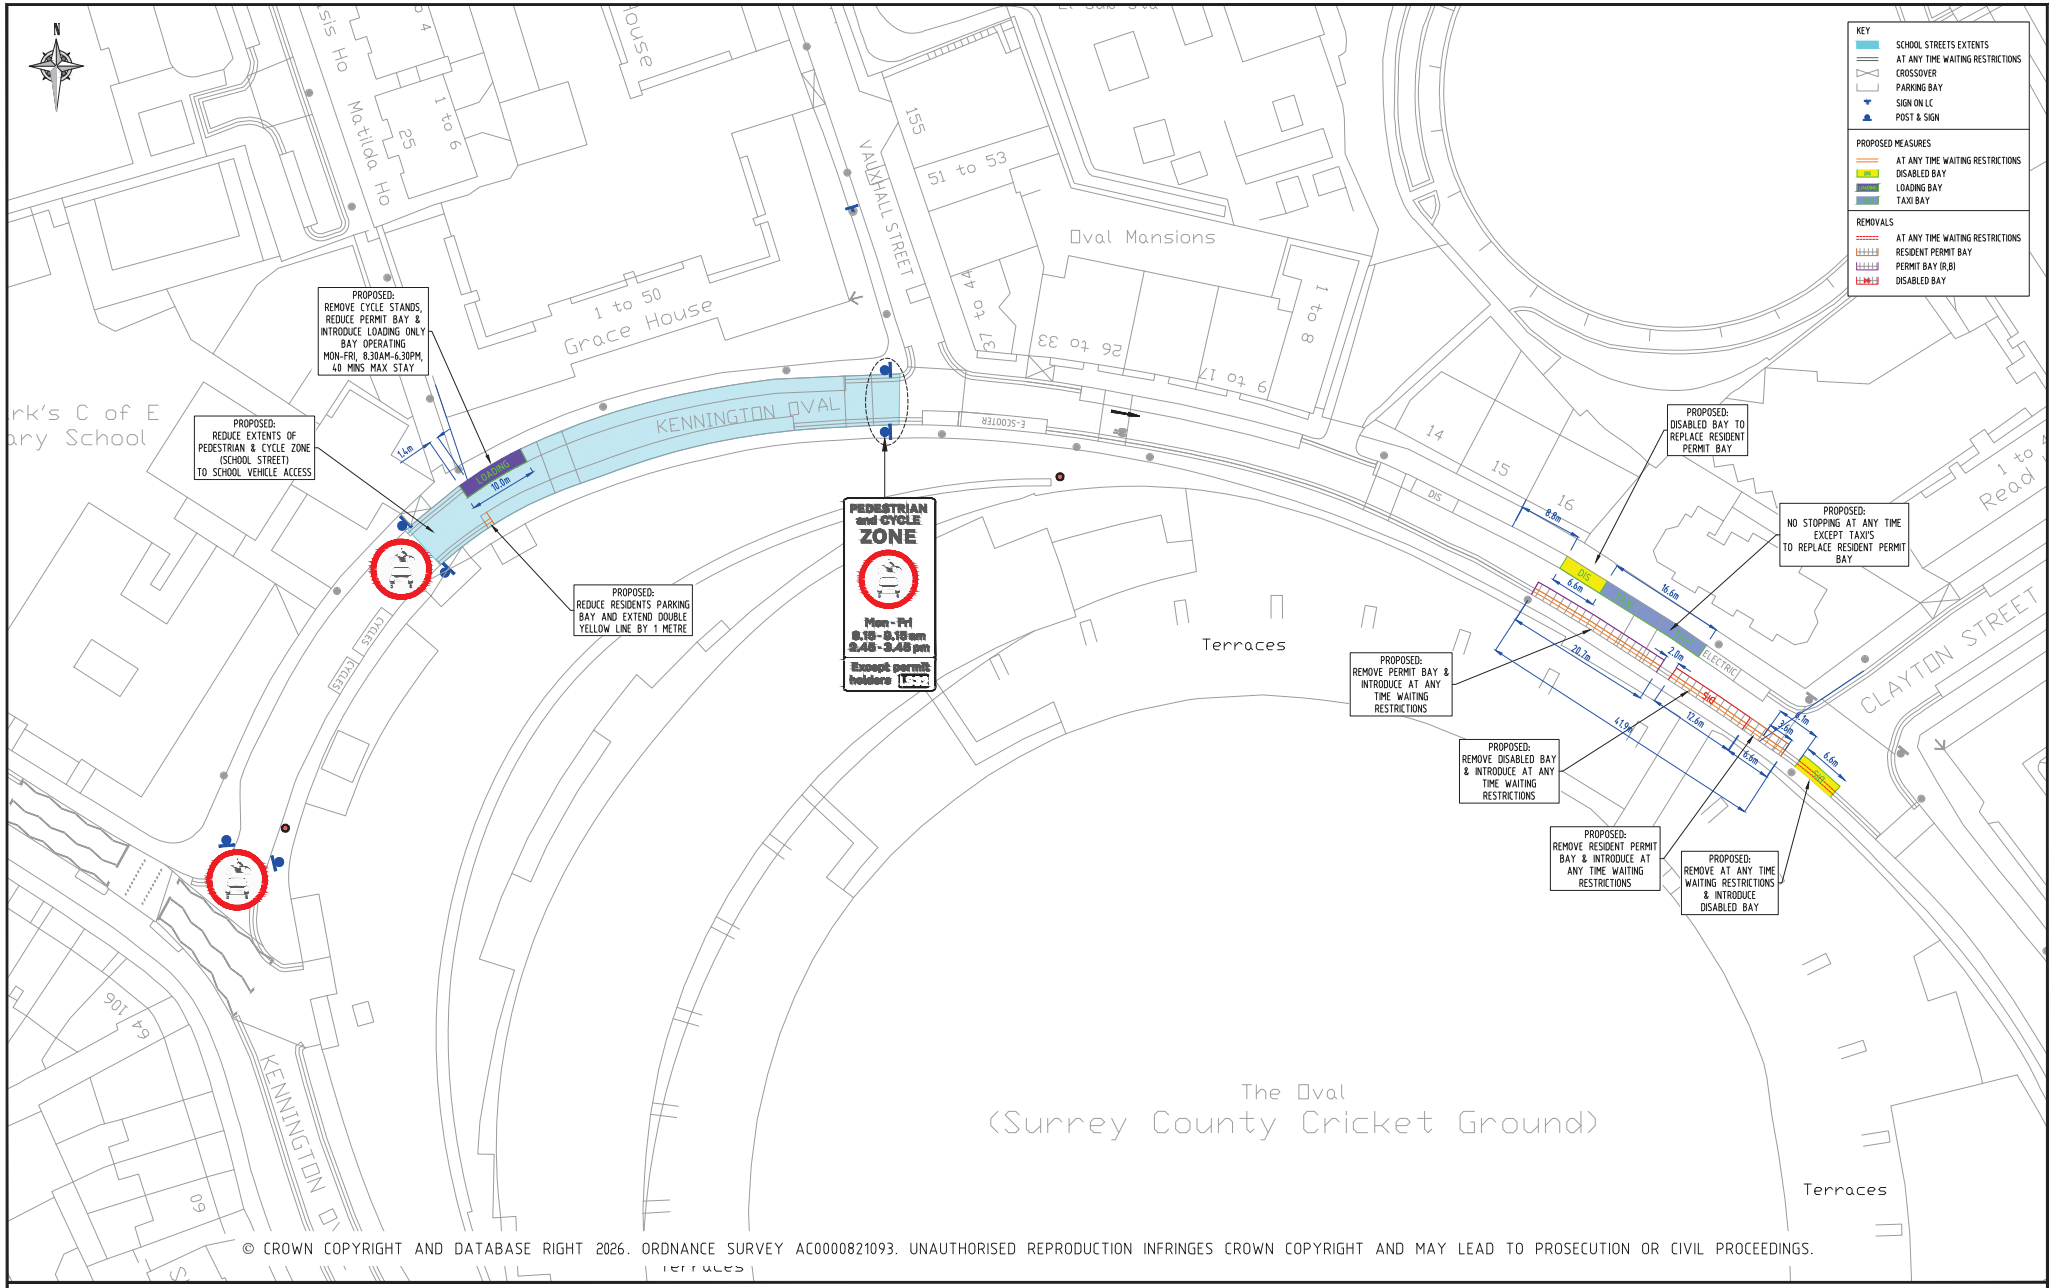

© CROWN COPYRIGHT AND DATABASE RIGHT 2026. ORDNANCE SURVEY AC0000821093. UNAUTHORISED REPRODUCTION INFRINGES CROWN COPYRIGHT AND MAY LEAD TO PROSECUTION OR CIVIL PROCEEDINGS.

NOTES:

REV	DESCRIPTION	DRAWN	SIG	DATE	CHKD	SIG	DATE	APP	SIG	DATE

Lambeth
PARKING, STREET MANAGEMENT AND COMMERCIAL,
3RD FLOOR, CIVIC CENTRE
6 BRIXTON HILL
LONDON, SW2 1EG
020 7926 9000

DRAWN: BC	PROJECT: KENNINGTON OVAL RE-IMAGINED		
CHKD: TH	DRAWING TITLE: KENNINGTON OVAL AMENDMENTS		
APP: LM	CLASSIFICATION: TMO	PAPER: A2	SCALE: 1:500
DATE: 12.01.26	DRAWING NO: DES-CPZ-TS-KENOVAL-600-01		REVISION: –