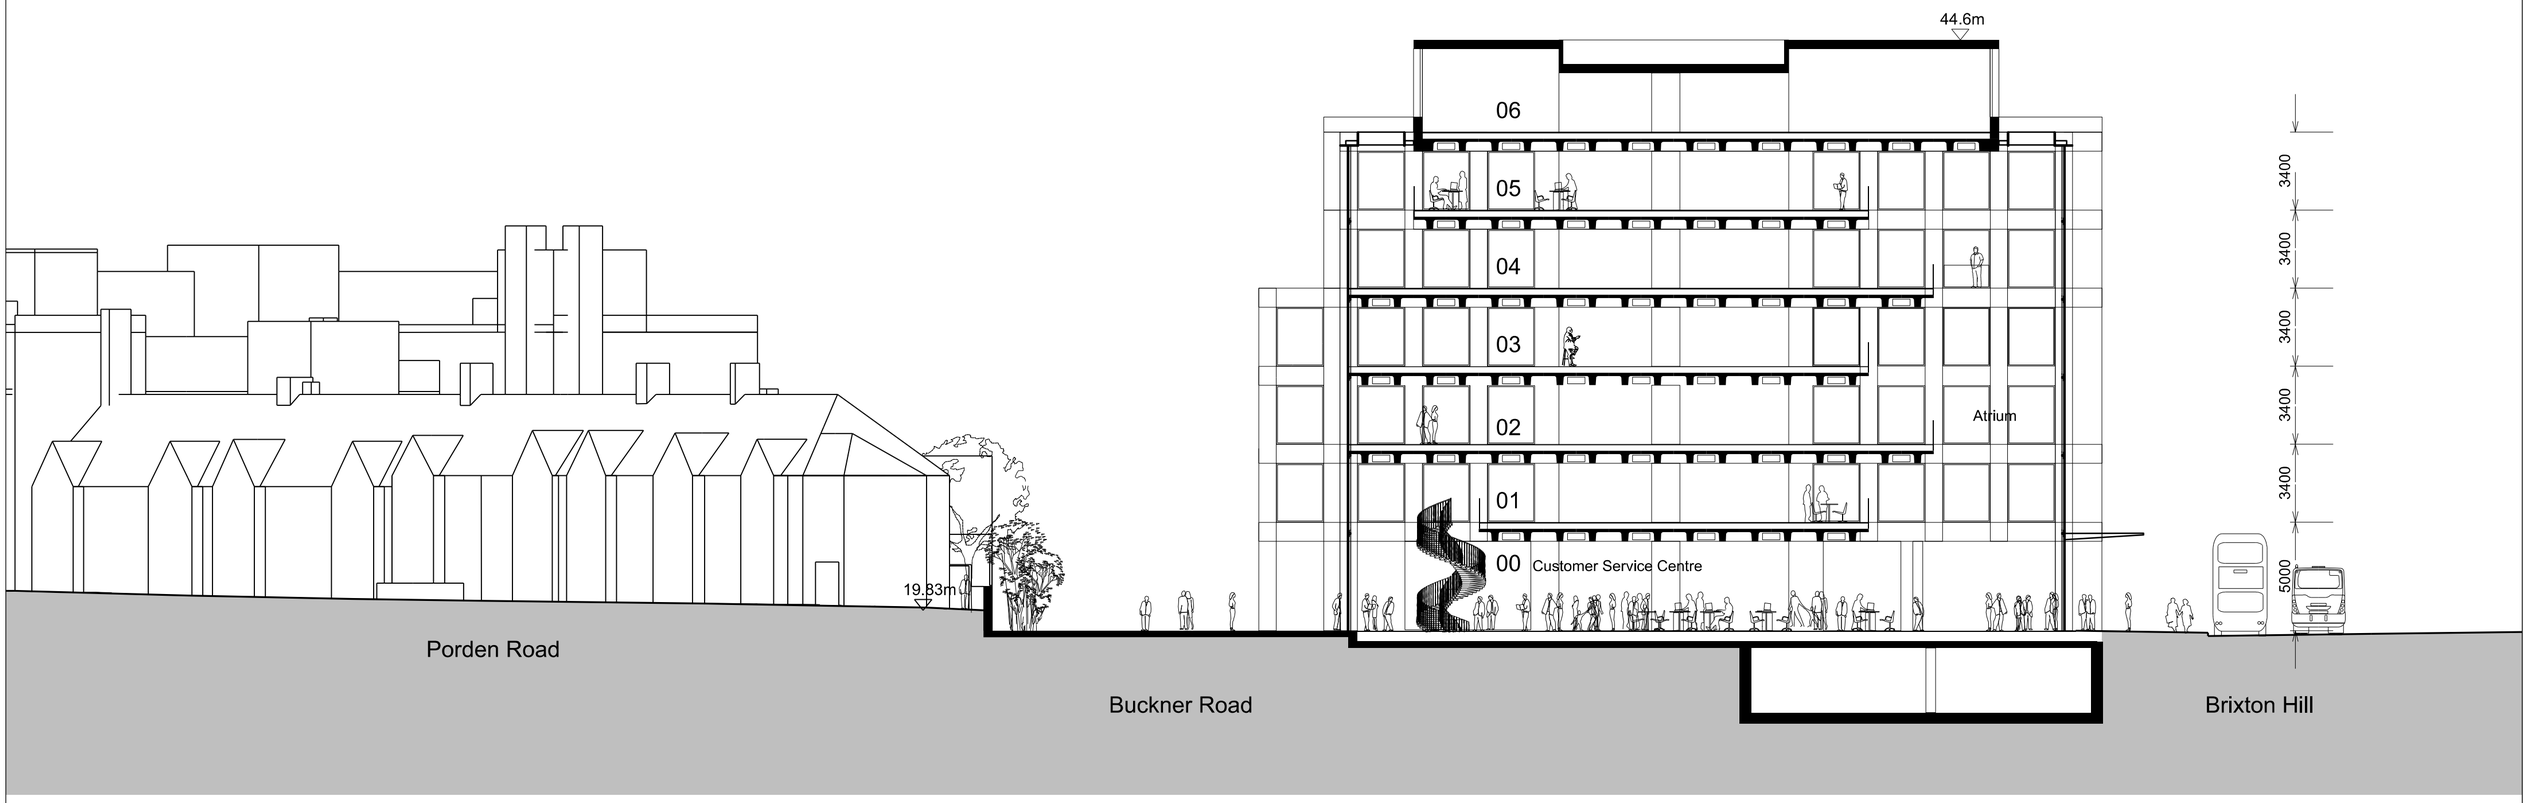

01 Cross Section XX

Scale 1:200

Notes:

Unless indicated, this drawing is for information only.
Do not scale, use figured dimensions only.
All dimensions to be checked on site

0 Drwg. original size: A2

Copyright Cartwright Pickard Architects Ltd.

Revisions:

Date:	Rev:	Note:	Check:
02.08.13	B	Value engineering amendments. See schedule	

cartwright pickard architects

1 Canal Side Studios
8 - 14 St Pancras Way
London
NW1 0QG

tel 020 7554 3830
fax 020 7388 9312
e-mail mail@cartwrightpickard.com

Project: 682 - Lambeth Borough Council

Drawing Title: Civic Office Cross Sections Proposed

Scale: 1:200 @ A2

Drwg. Created: May 2013

Drwg. No: 682 ASK CO 08

Status: For Information (Not for Construction)

Revision: B