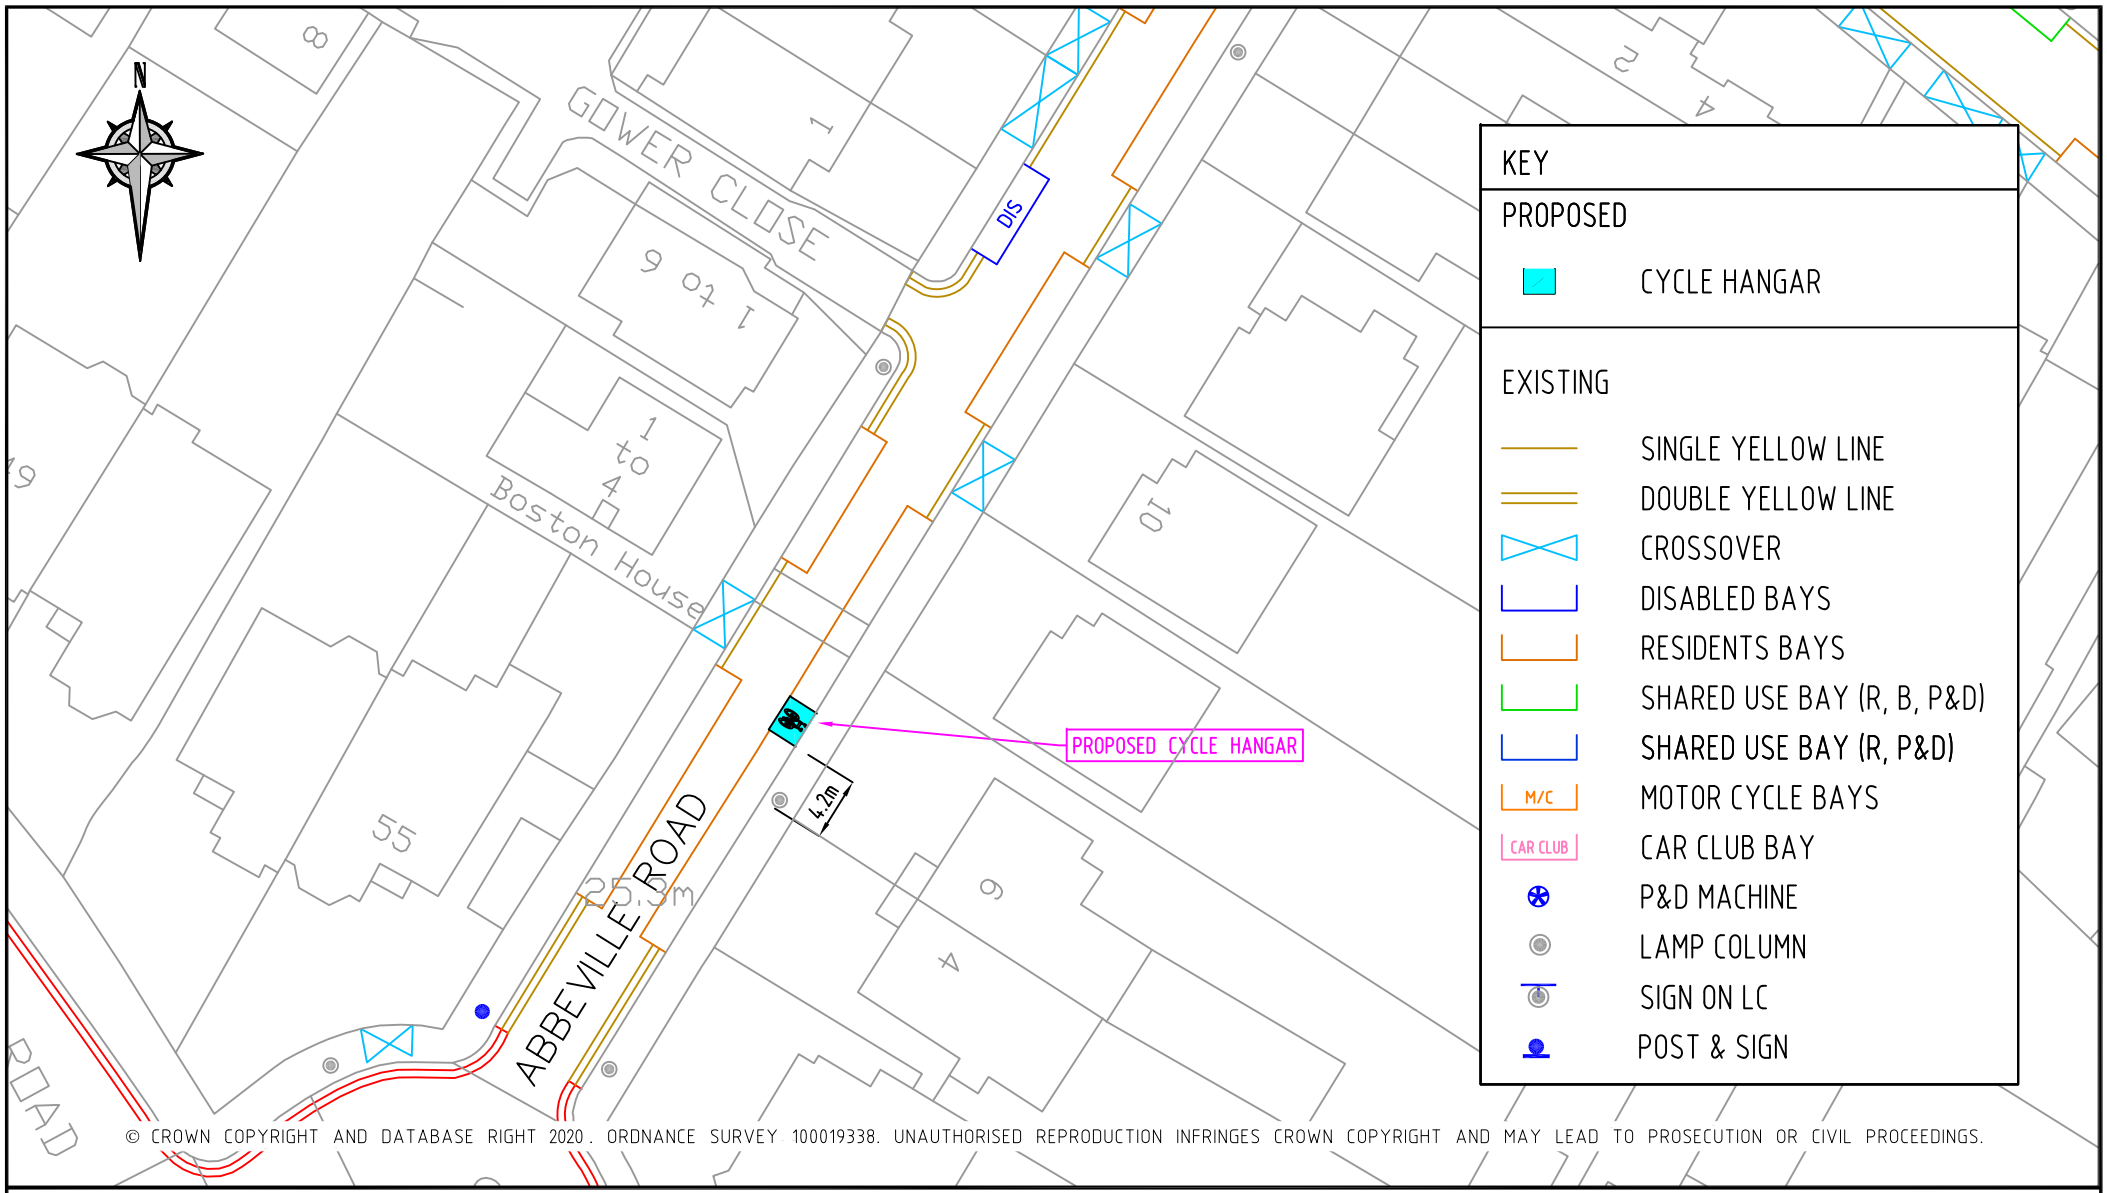

© CROWN COPYRIGHT AND DATABASE RIGHT 2020. ORDNANCE SURVEY 100019338. UNAUTHORISED REPRODUCTION INFRINGES CROWN COPYRIGHT AND MAY LEAD TO PROSECUTION OR CIVIL PROCEEDINGS.

REV	DESCRIPTION	DRAWN	SIG	DATE	CHKD	SIG	DATE	APP	SIG	DATE

Lambeth
HIGHWAYS & SUSTAINABILITY,
CAPITAL PROGRAMMES,
3RD FLOOR, CIVIC CENTRE
6 BRIXTON HILL
LONDON, SW2 1EG
020 7926 9000

DRAWN: CS	PROJECT: Phase 5 – Cycle Hangars		
CHKD: AW	DRAWING TITLE: Abbeville Road – outside No. 6		
APP: SH	CLASSIFICATION: Consultation	PAPER: A4	SCALE: 1:500
DATE: 25.09.20	DRAWING NO: RS-CH-CPZ-3000-005		REVISION: –