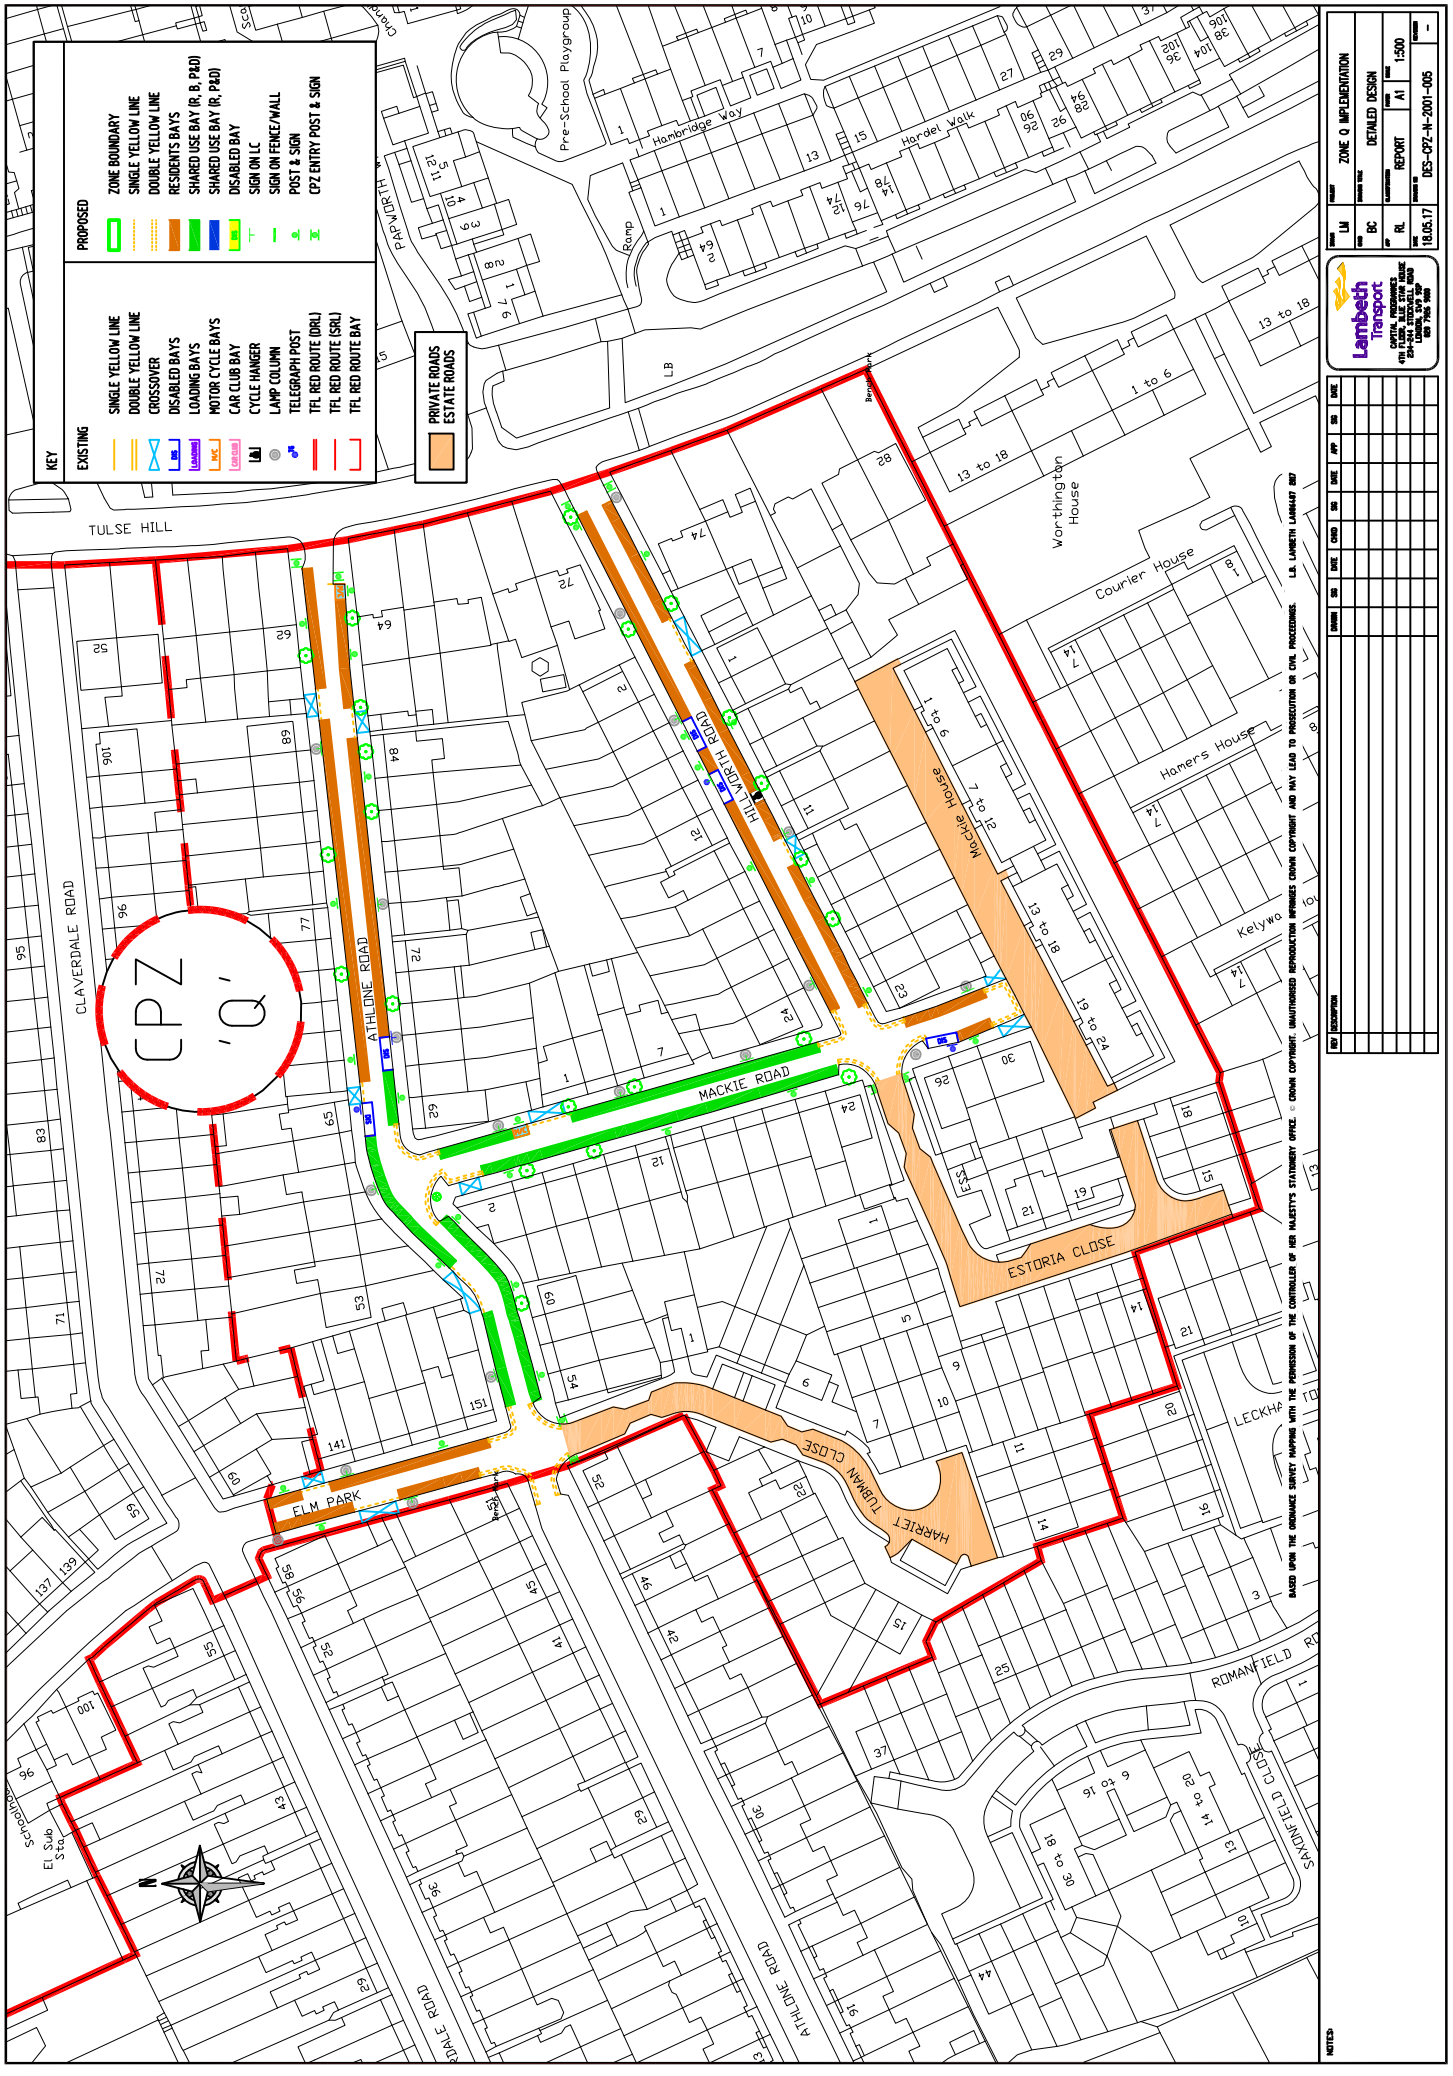DRAWING NO DES-CPZ-2001-005 ZONE 'Q' EXTENSION IMPLEMENTATION PLAN | APPENDIX A