DRAWING NO DES-CPZ-2001-007 ZONE L EXTENSION IMPLEMENTATION PLAN
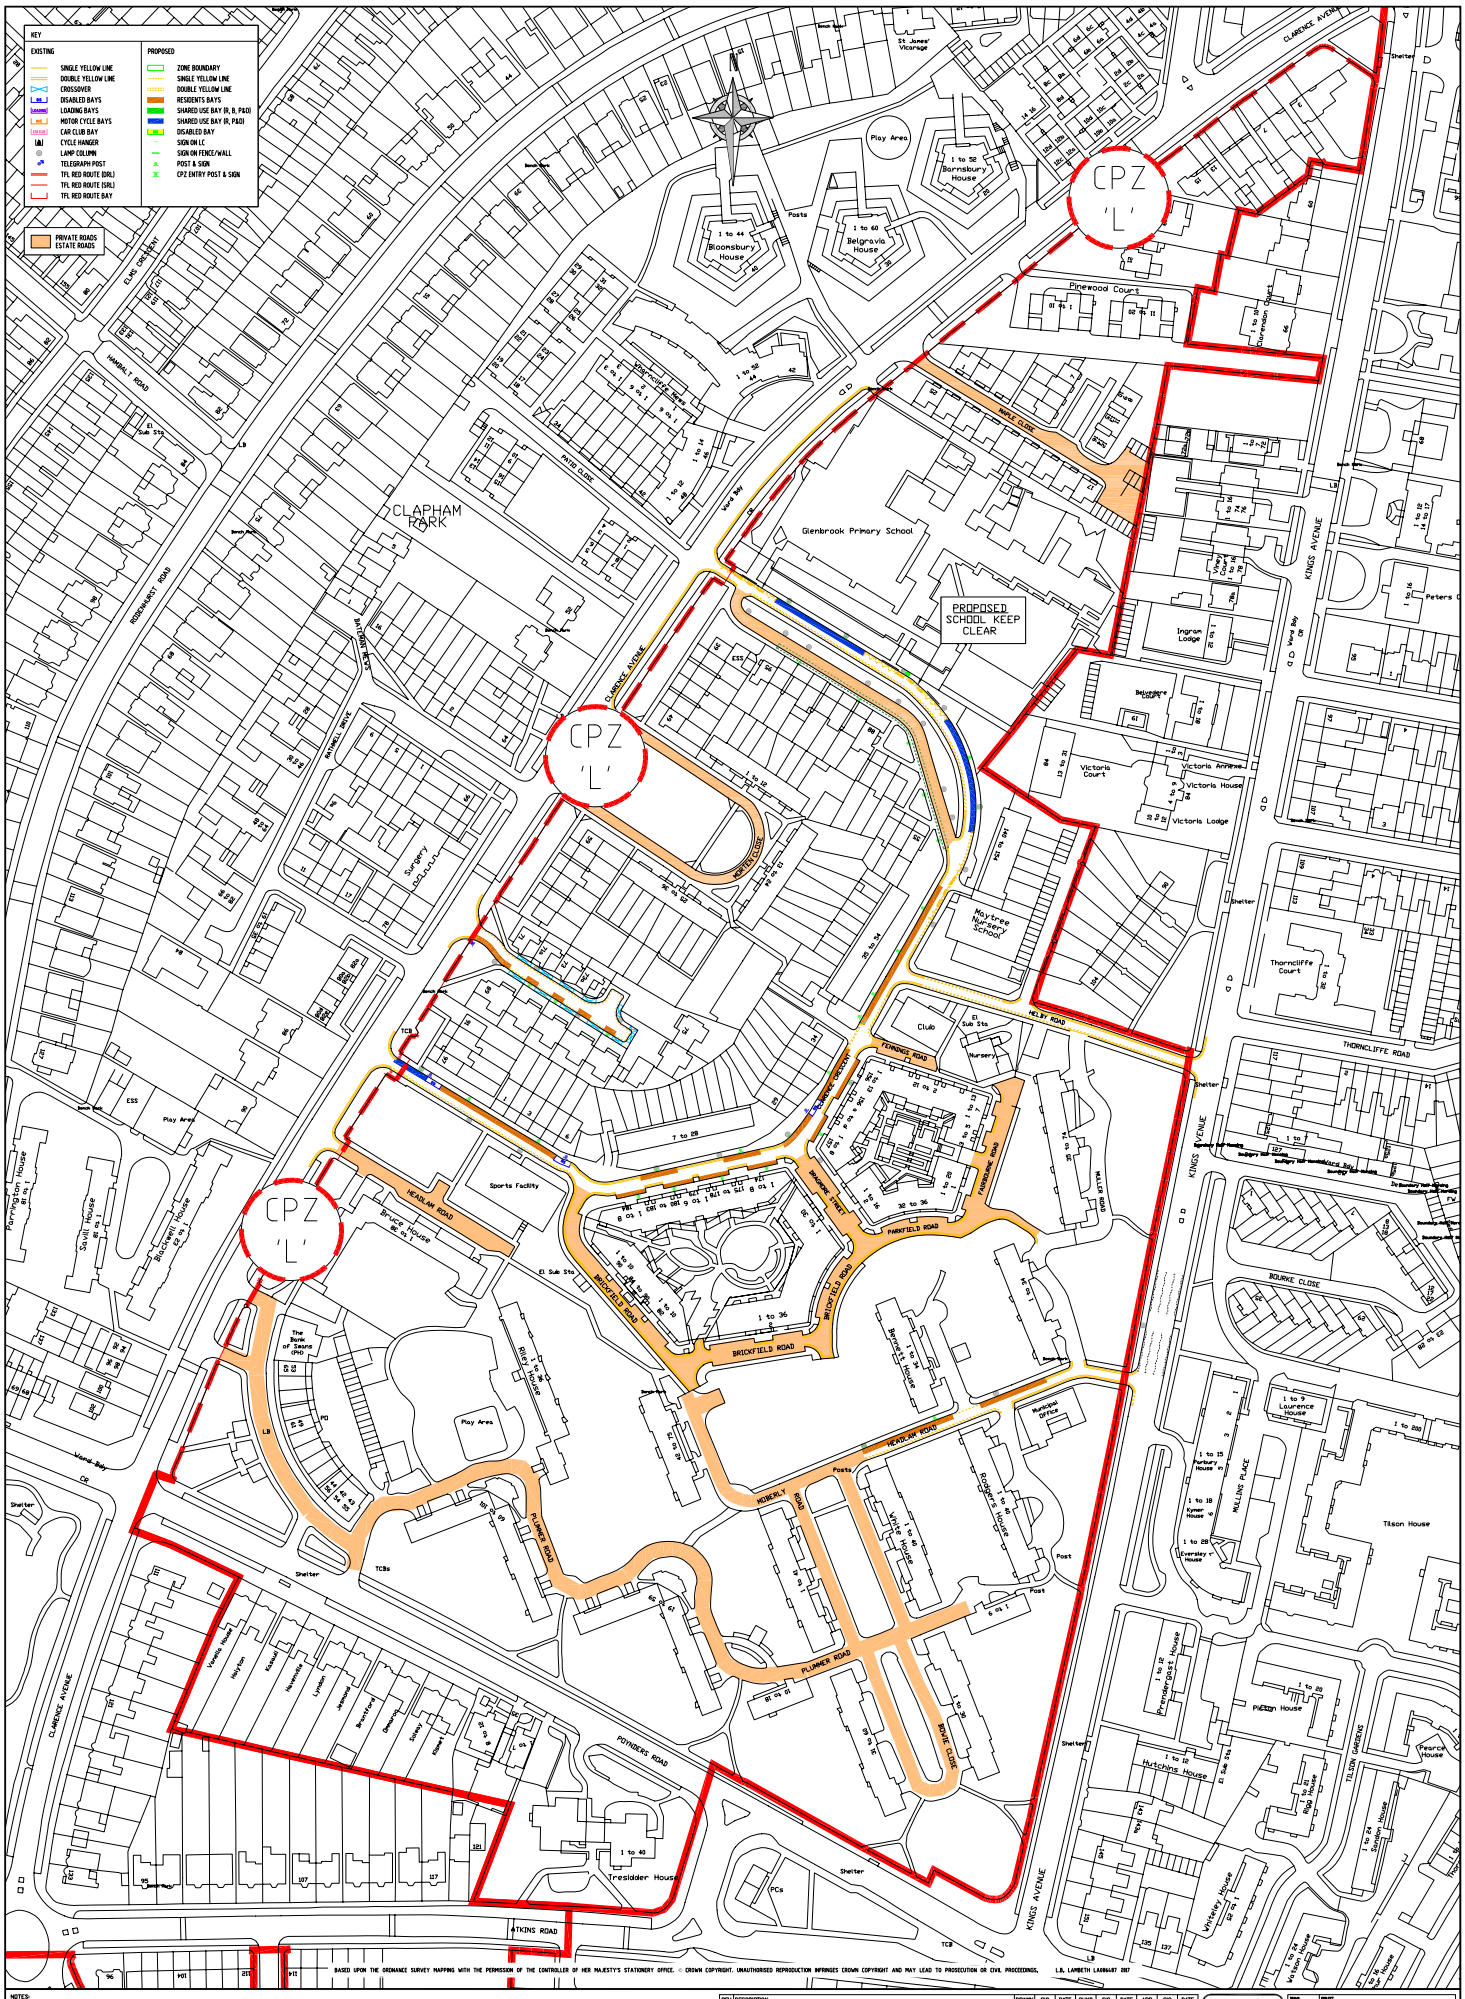
APPENDIX A