IMPLEMENTATION PLAN - ZONE G

APPENDIX A

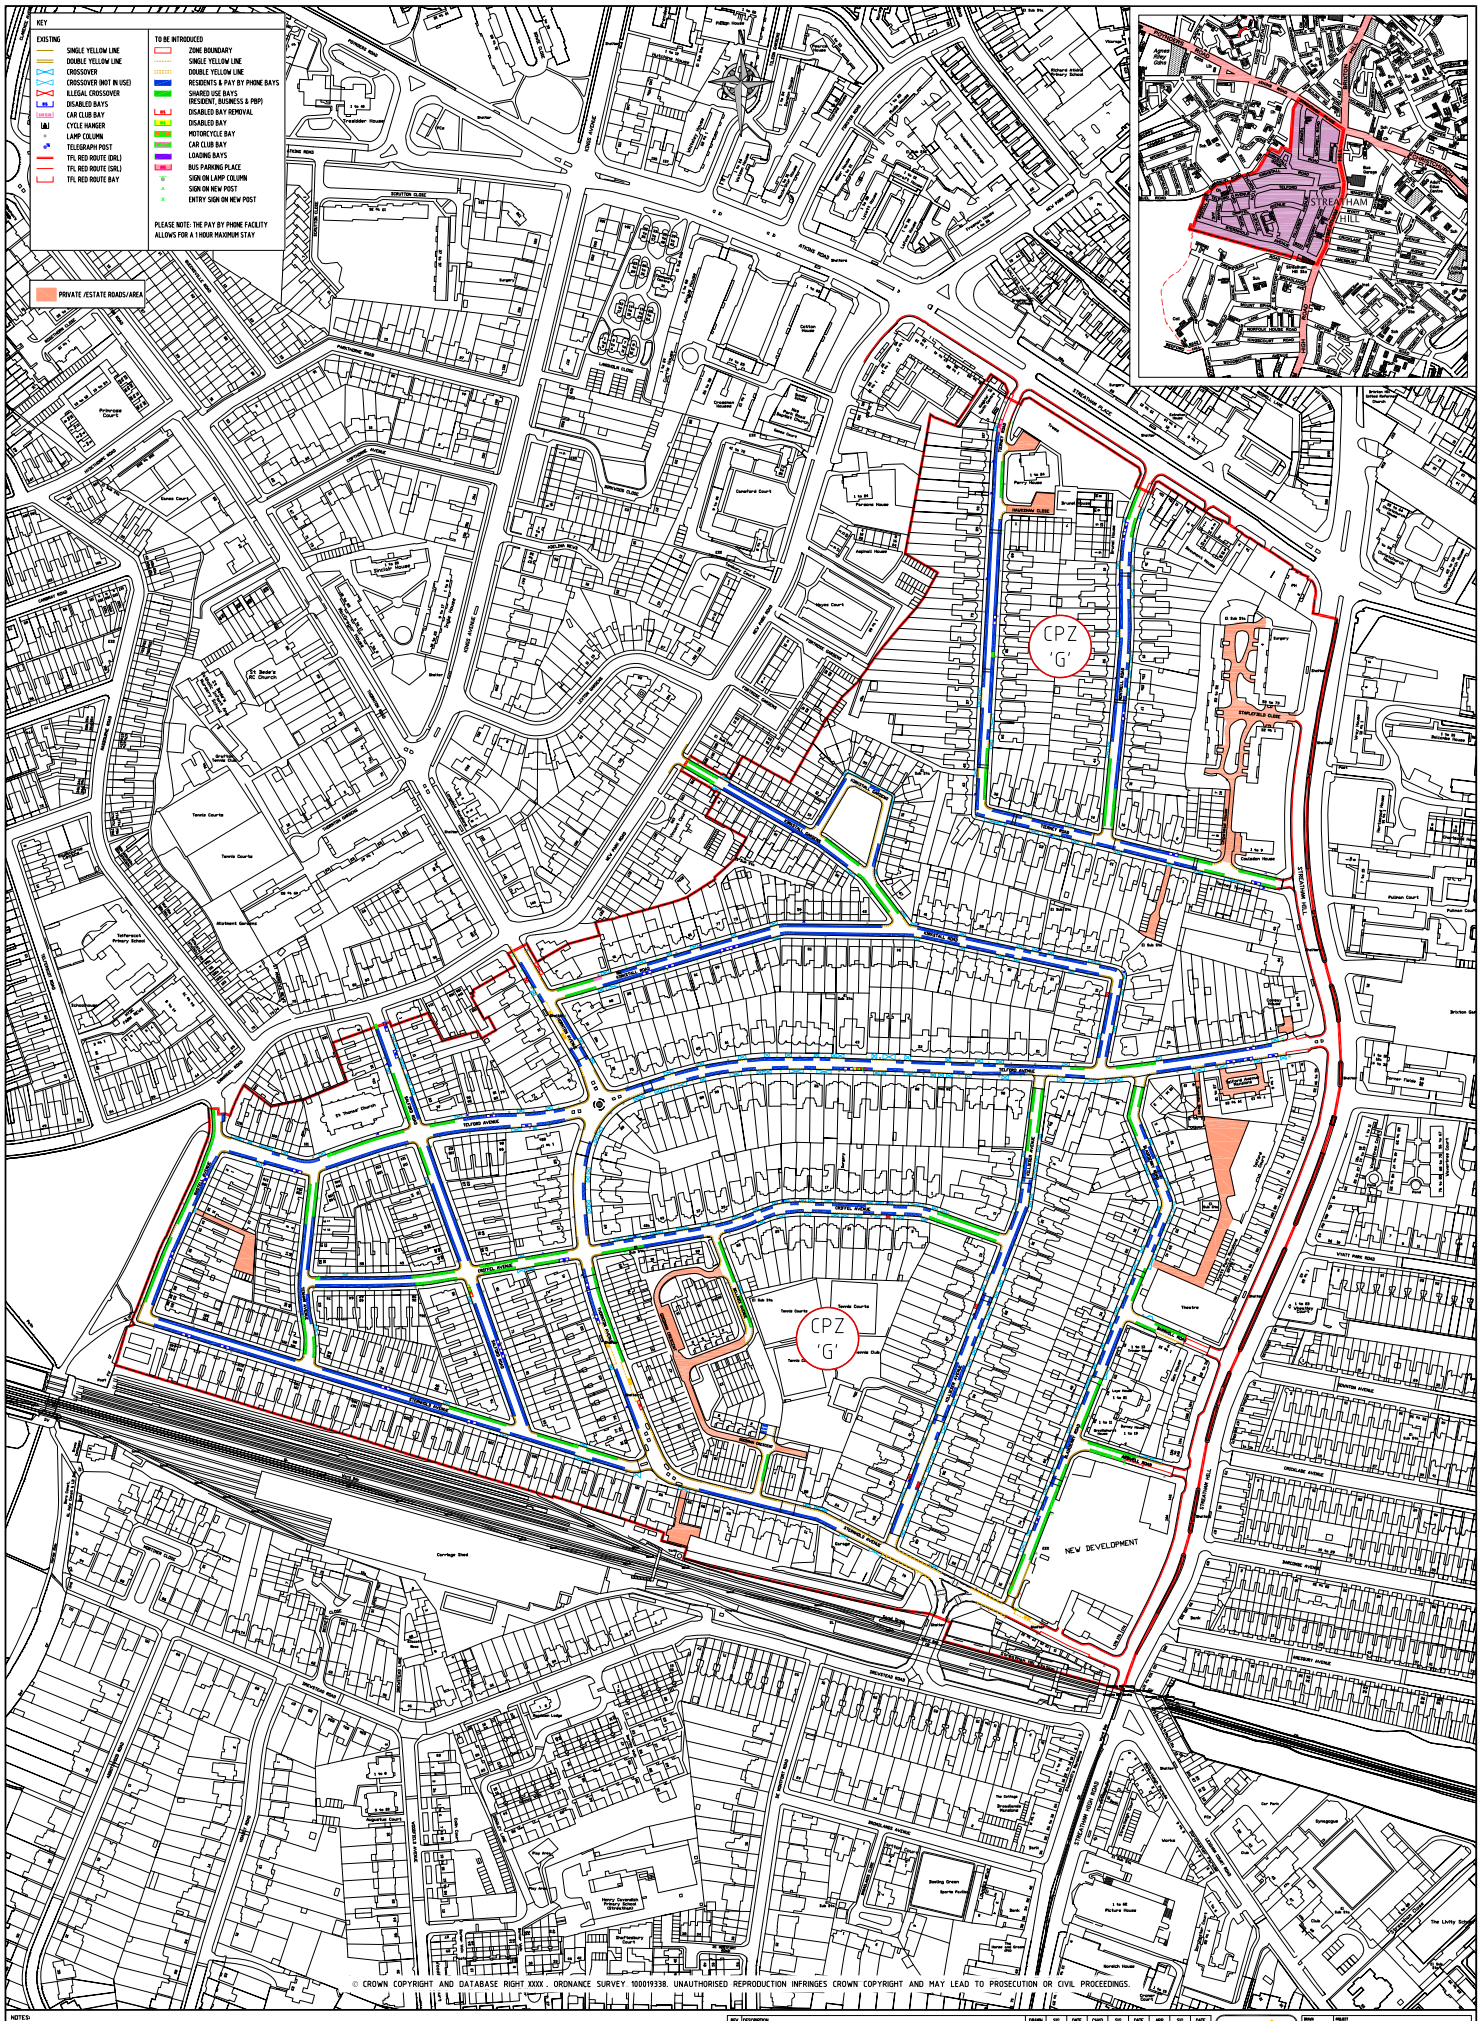

© CROWN COPYRIGHT AND DATABASE RIGHT XXXX. ORDNANCE SURVEY 100019338. UNAUTHORISED REPRODUCTION INFRINGES CROWN COPYRIGHT AND MAY LEAD TO PROSECUTION OR CIVIL PROCEEDINGS.

NOTES:

REV	DESCRIPTION	DRAWN	SG	DATE	CHKD	SG	DATE	APP	SG	DATE

Lambeth Transport
CAPITAL PROGRAMMES
4TH FLOOR, BLUE STAR HOUSE
234-244 STOCKWELL ROAD
LONDON, SW9 9SP
020 7926 9000

DRAWN BY: BC	PROJECT: CONTROLLED PARKING ZONE		
CHKD: LM	DRAWING TITLE: ZONE G – STREATHAM HILL WEST		
APP: AB	CLASSIFICATION: IMPLEMENTATION	PAPER SIZE: A0	SCALE: 1:1250
DATE: 12.05.18	DRAWING NO: DES-CPZ-N-2002-004-01		REVISION: –