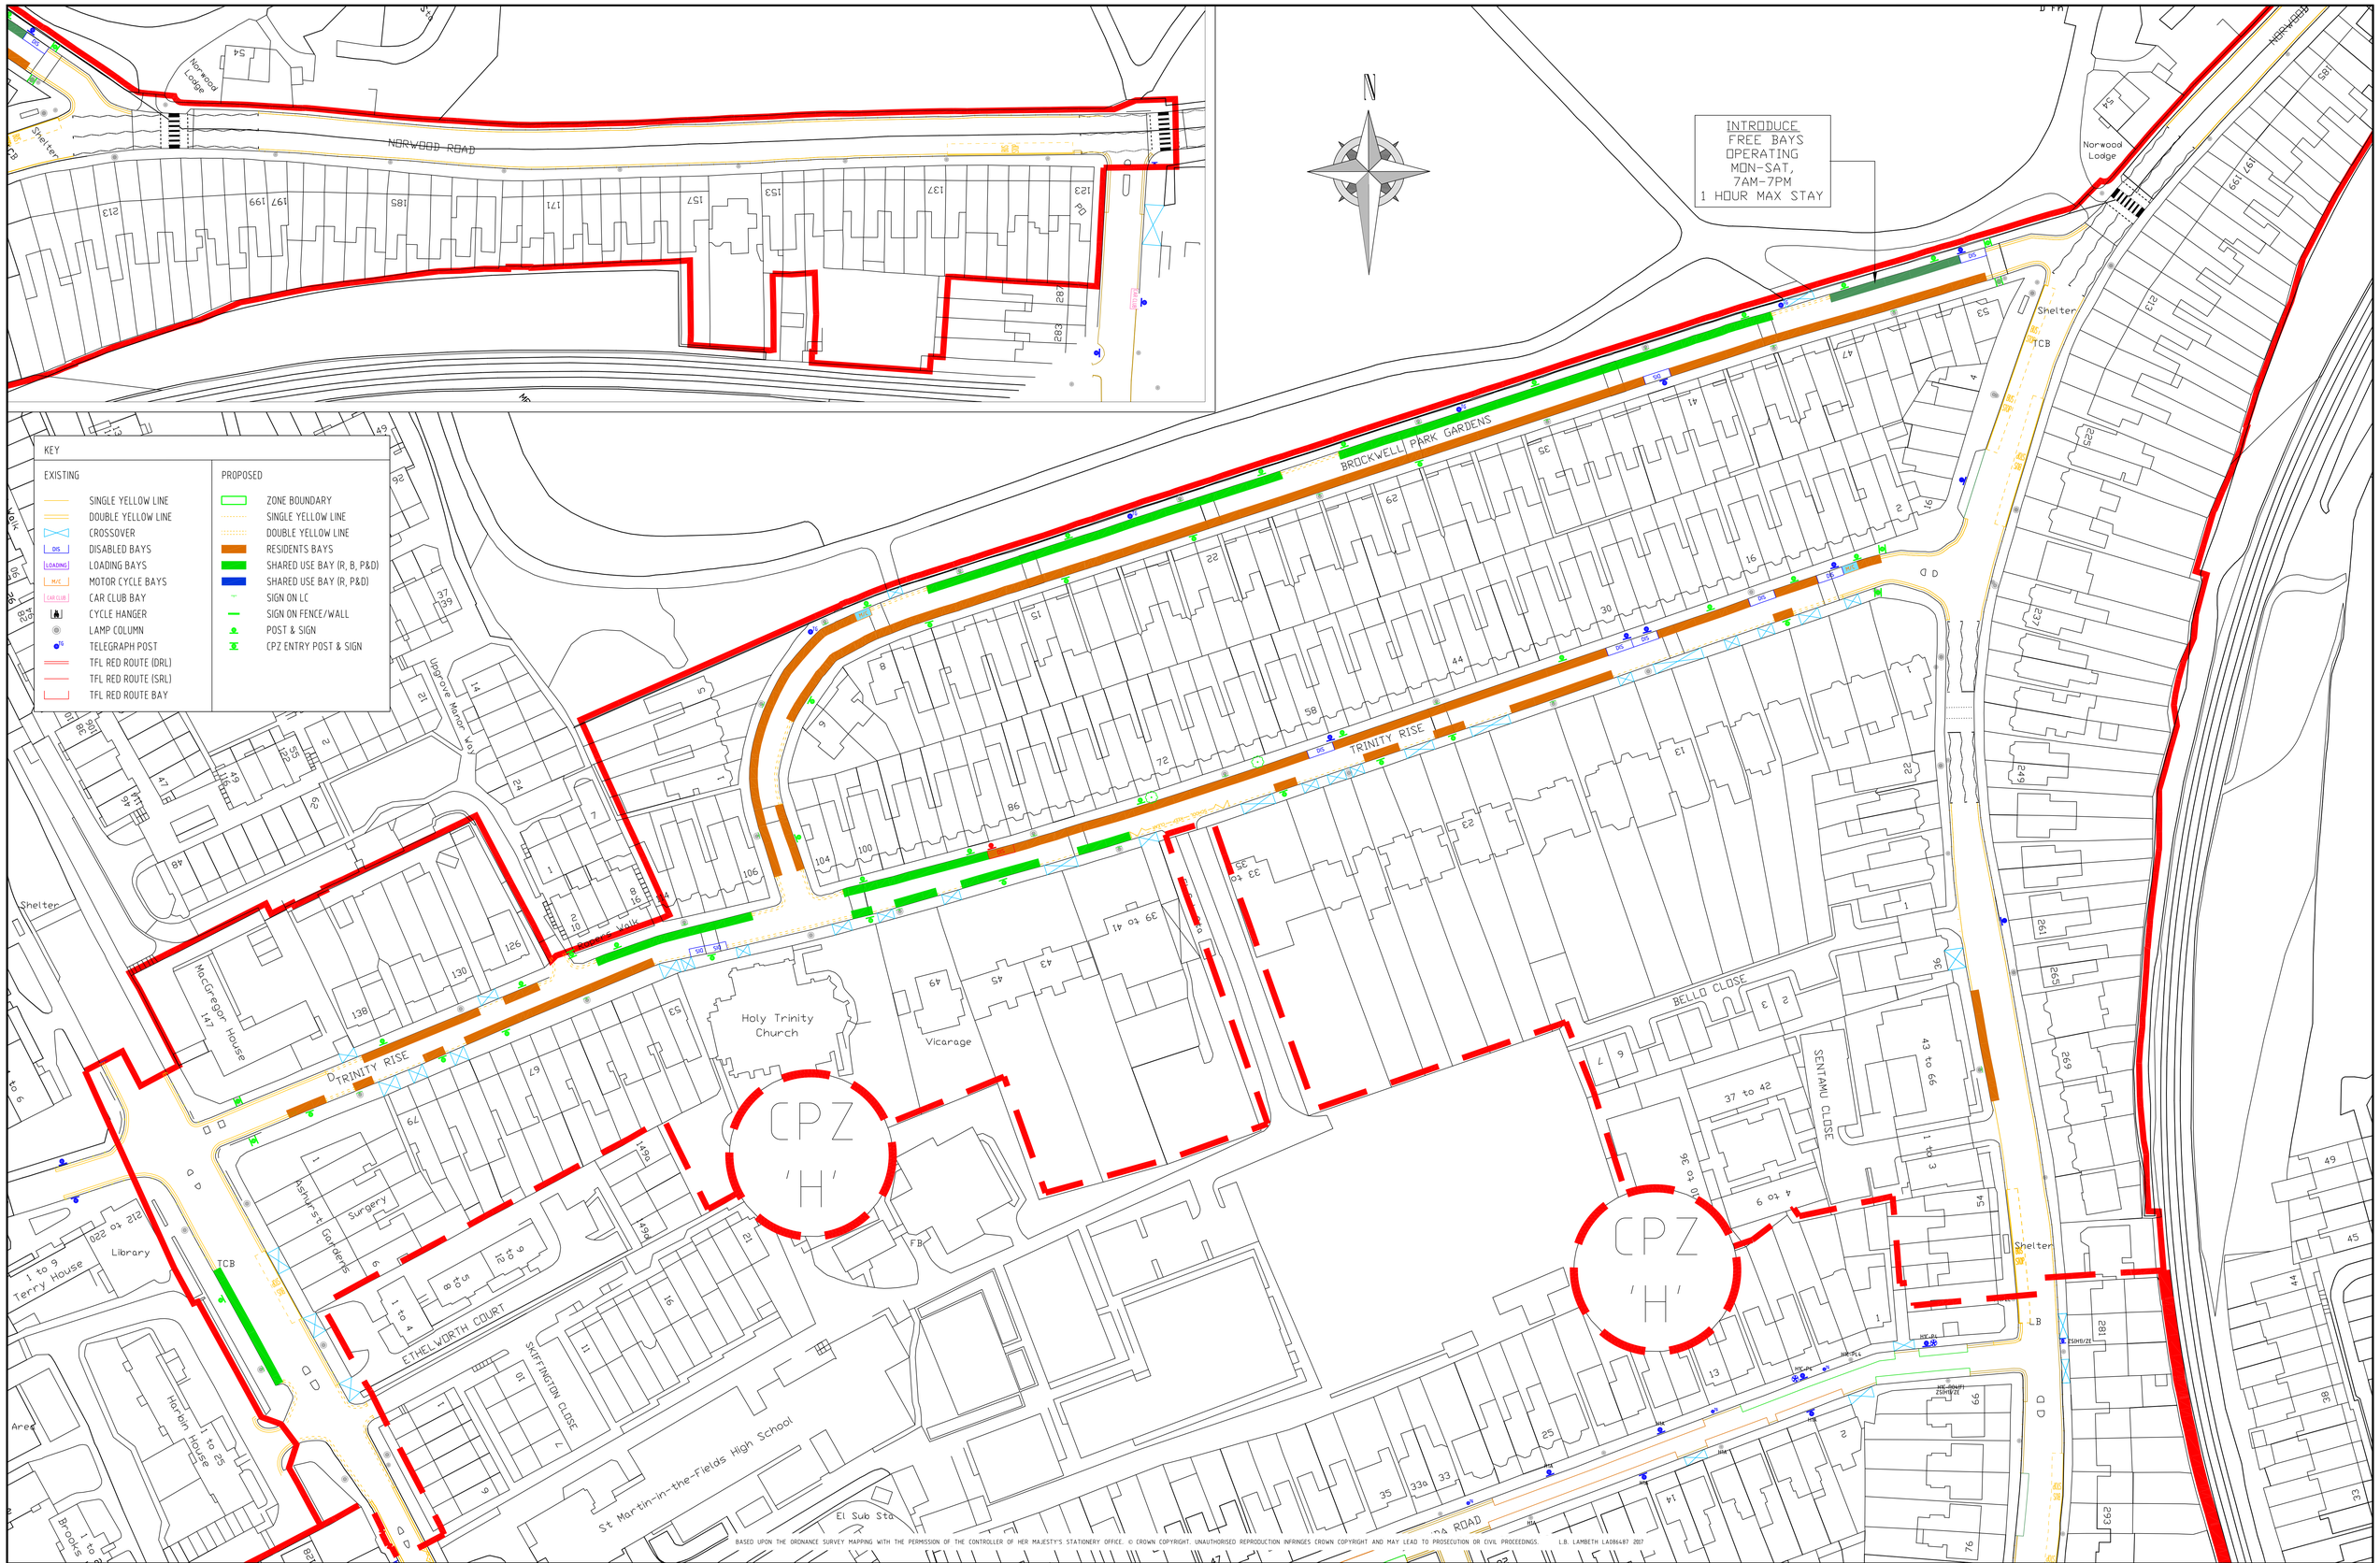

BASED UPON THE ORDNANCE SURVEY MAPPING WITH THE PERMISSION OF THE CONTROLLER OF HER MAJESTY'S STATIONERY OFFICE. © CROWN COPYRIGHT. UNAUTHORISED REPRODUCTION INFRINGES CROWN COPYRIGHT AND MAY LEAD TO PROSECUTION OR CIVIL PROCEEDINGS. L.B. LAMBETH LA086487 2017

NOTES:

REV	DESCRIPTION	DRAWN	SIG	DATE	CHKD	SIG	DATE	APP	SIG	DATE

Lambeth Transport
CAPITAL PROGRAMMES
4TH FLOOR, BLUE STAR HOUSE
234-244 STOCKWELL ROAD
LONDON, SW9 9SP
020 7926 9000

DRAWN: BC	PROJECT: CONTROLLED PARKING ZONE		
CHKD: LM	DRAWING TITLE: ZONE H EXTENSION		
APP: RL	CLASSIFICATION: IMPLEMENTATION	PAPER: A0	SCALE: 1:500
DATE: 15.06.17	DRAWING NO: DES-CPZ-N-2001-006-001		REVISION: -