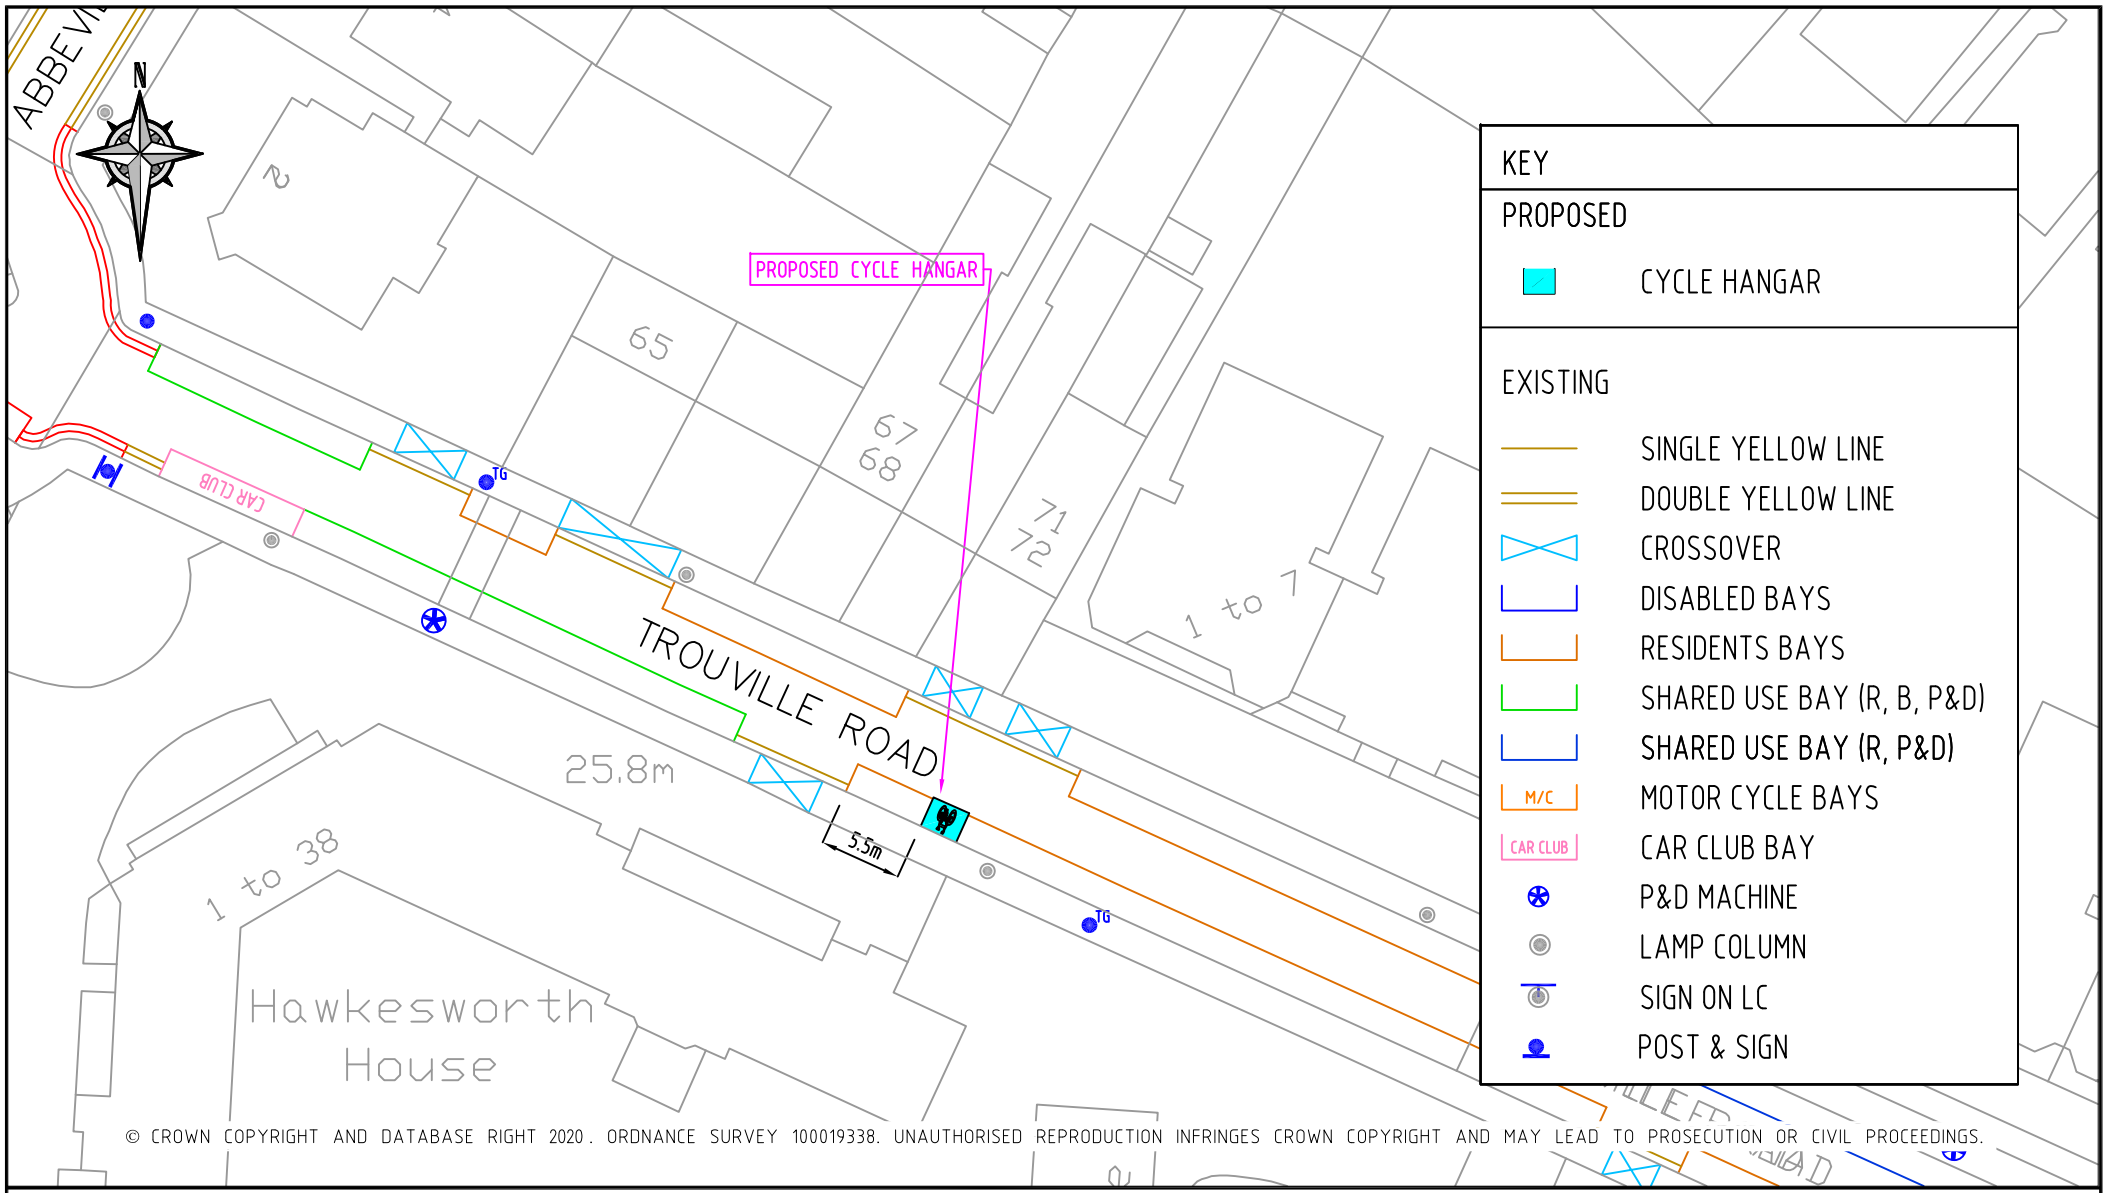


© CROWN COPYRIGHT AND DATABASE RIGHT 2020. ORDNANCE SURVEY 100019338. UNAUTHORISED REPRODUCTION INFRINGES CROWN COPYRIGHT AND MAY LEAD TO PROSECUTION OR CIVIL PROCEEDINGS.

| REV | DESCRIPTION | DRAWN | SIG | DATE | CHKD | SIG | DATE | APP | SIG | DATE |
|---|---|---|---|---|---|---|---|---|---|---|
| | | | | | | | | | | |

Lambeth

HIGHWAYS & SUSTAINABILITY,
CAPITAL PROGRAMMES,
3RD FLOOR, CIVIC CENTRE
6 BRIXTON HILL
LONDON, SW2 1EG
020 7926 9000

| | | | |
|---|---|---|---|
| DRAWN: CS | PROJECT: Phase 5 – Proposed Cycle Hangars | | |
| CHKD: AW | DRAWING TITLE: Trouville Road – o/s Hawkesworth House | | |
| APP: SH | CLASSIFICATION: Consultation | PAPER: A4 | SCALE: 1:500 |
| DATE: 25.09.20 | DRAWING NO: RS-CH-CPZ-3000-004 | | REVISION: – |