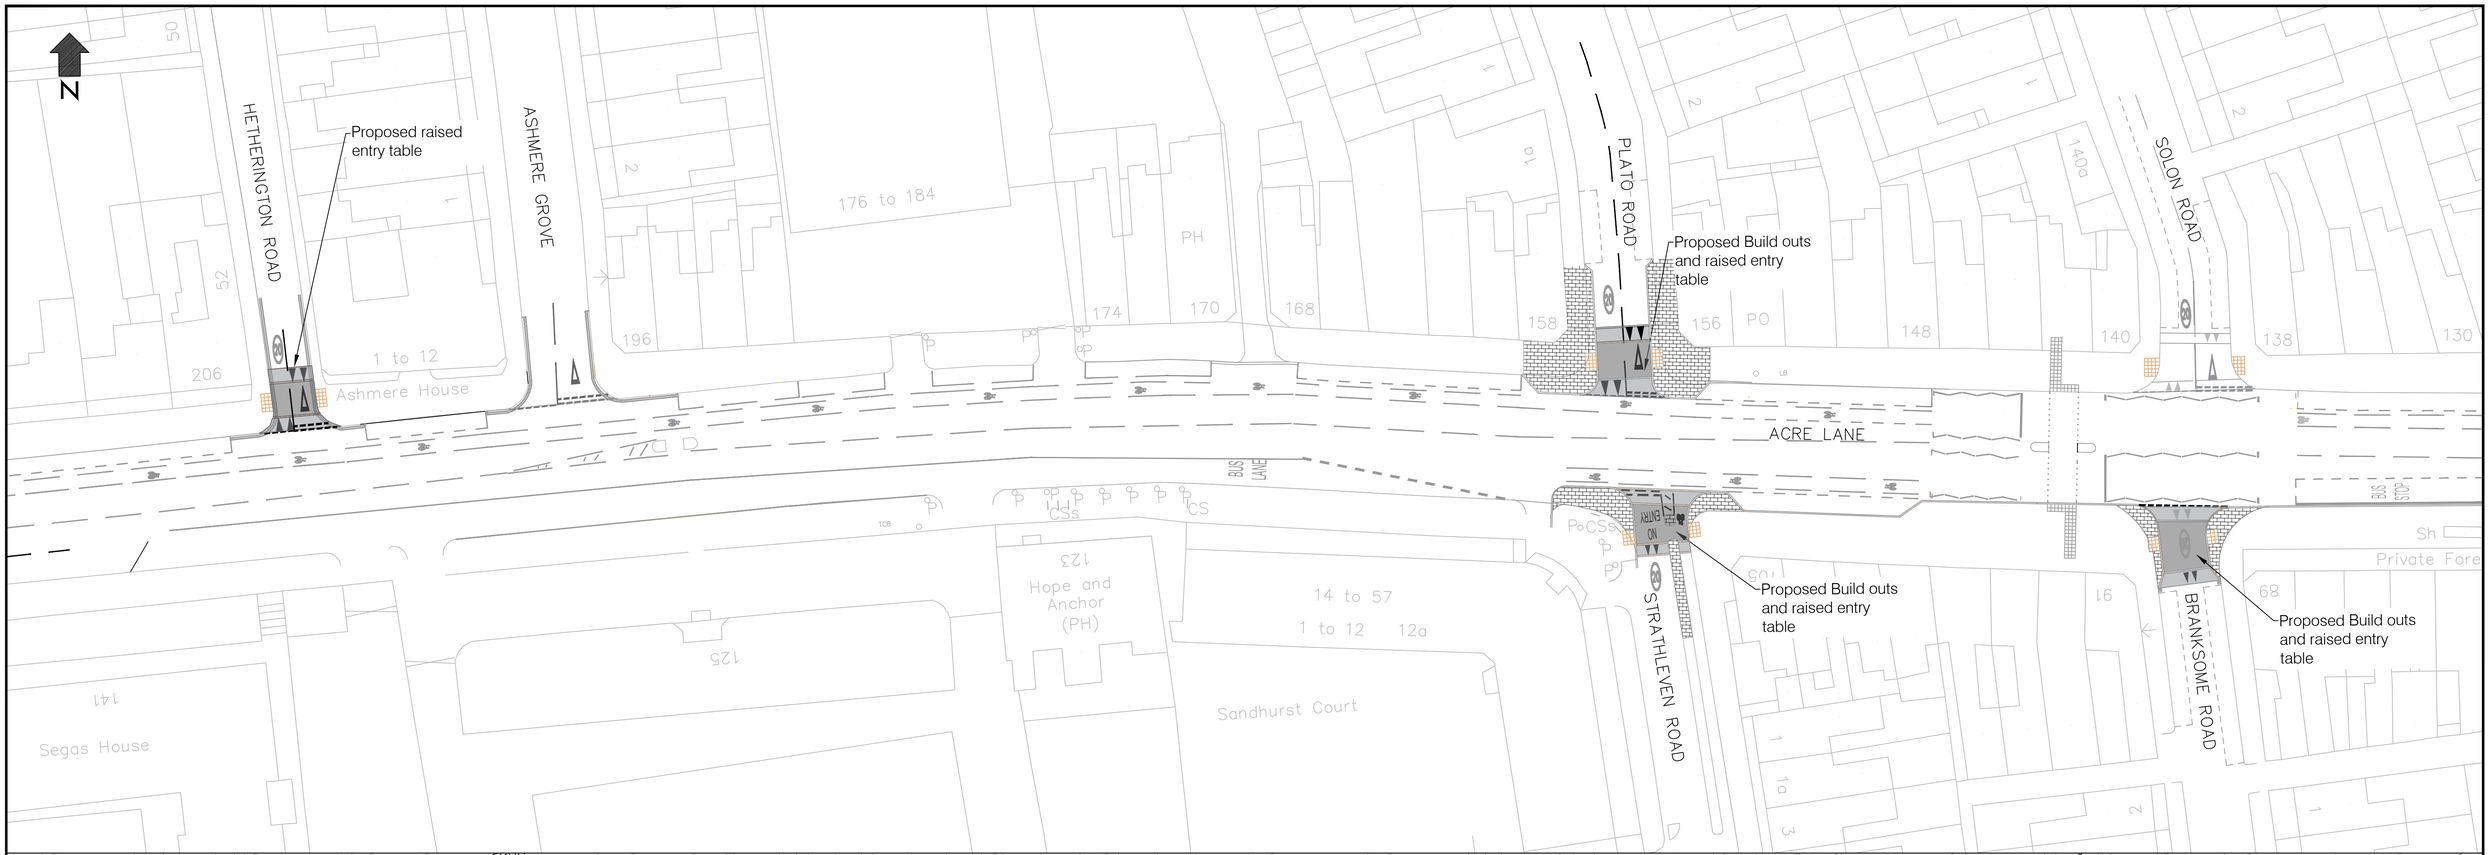

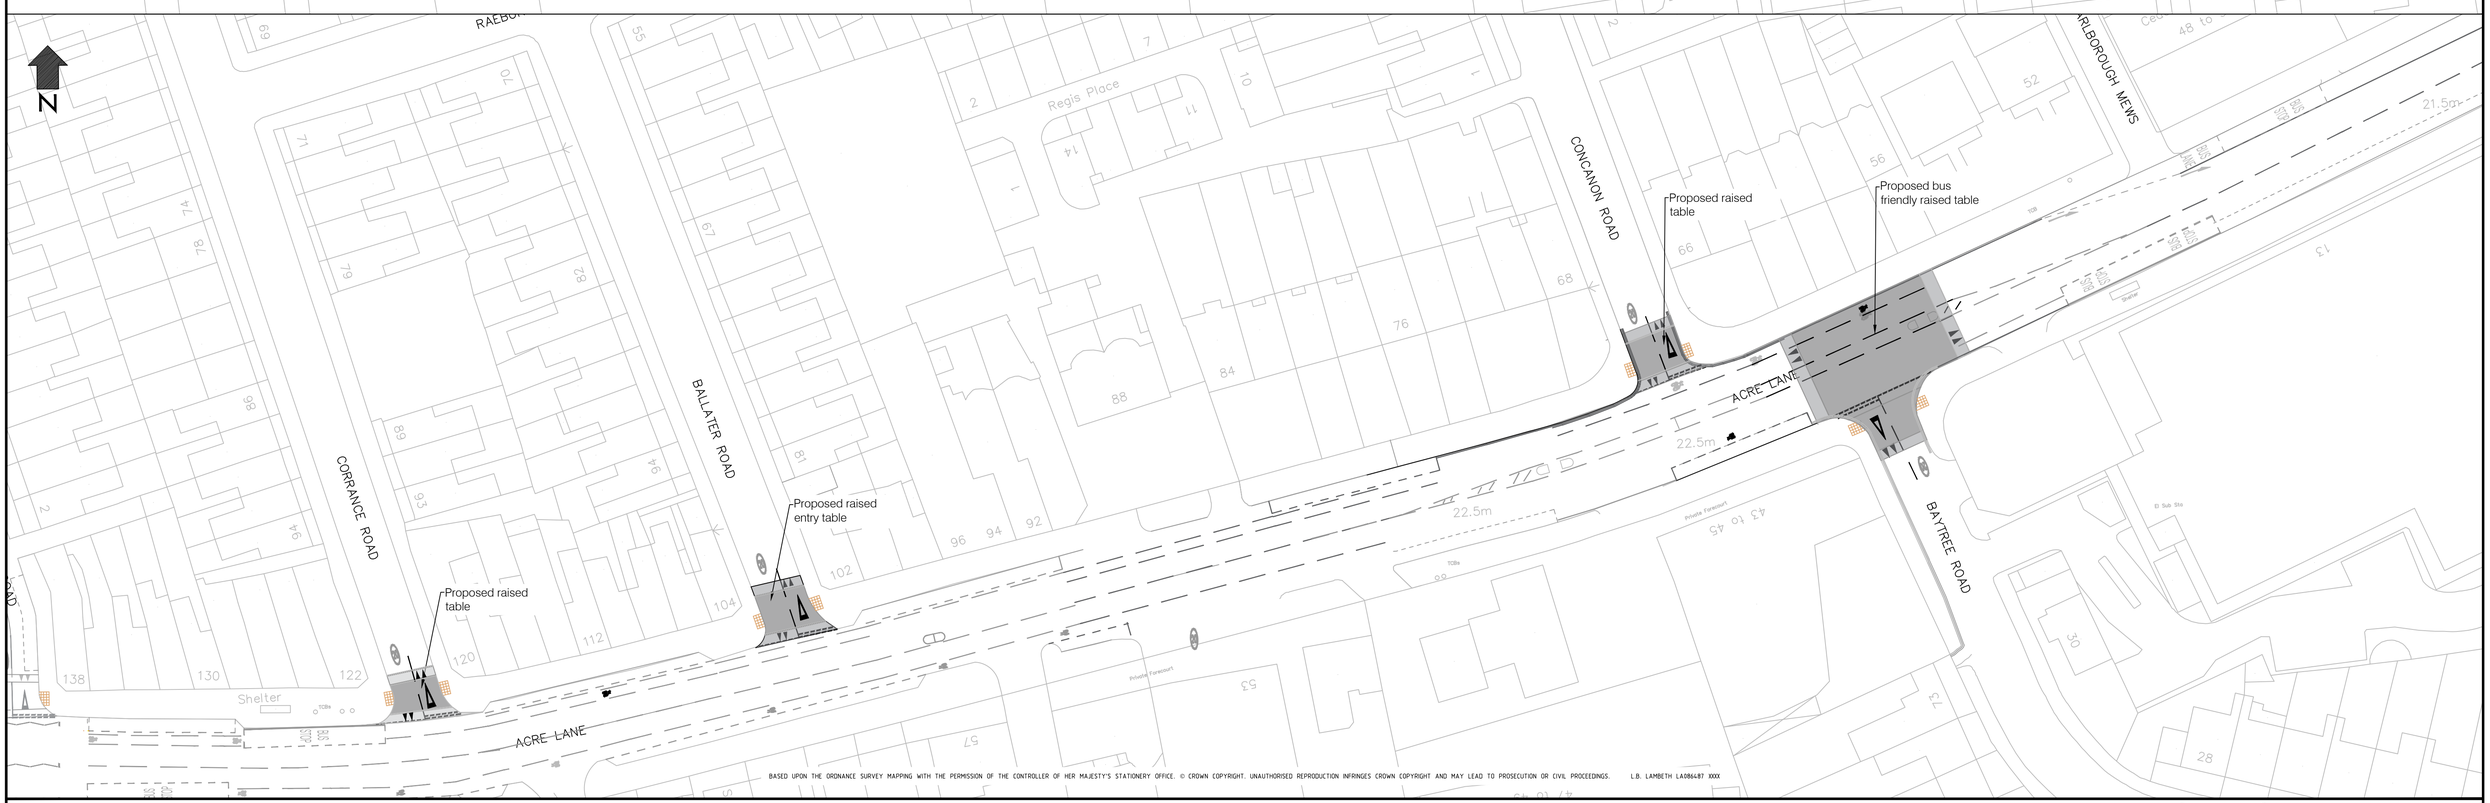

BASED UPON THE ORDNANCE SURVEY MAPPING WITH THE PERMISSION OF THE CONTROLLER OF HER MAJESTY'S STATIONERY OFFICE. © CROWN COPYRIGHT. UNAUTHORISED REPRODUCTION INFRINGES CROWN COPYRIGHT AND MAY LEAD TO PROSECUTION OR CIVIL PROCEEDINGS. L.B. LAMBETH LA086487 XXXX

NOTES:

REV	DESCRIPTION	DRAWN	SIG	DATE	CHKD	SIG	DATE	APP	SIG	DATE

Lambeth
CAPITAL PROGRAMMES
HIGHWAYS & SUSTAINABILITY
ENVIRONMENT DIVISION
3RD FLOOR, CIVIC CENTRE
6 BRIXTON HILL
LONDON, SW2 1EG
020 7926 9000

DRAWN: RM	PROJECT: A2217 ACRE COLLISION REDUCTION		
CHKD	DRAWING TITLE: ACRE LANE PROPOSAL		
APP	CLASSIFICATION: DRAFT	PAPER: A0	SCALE: 1:200
DATE: 21.02.2019	DRAWING NO: LBL/A2217-ACRE/AC/G		REVISION