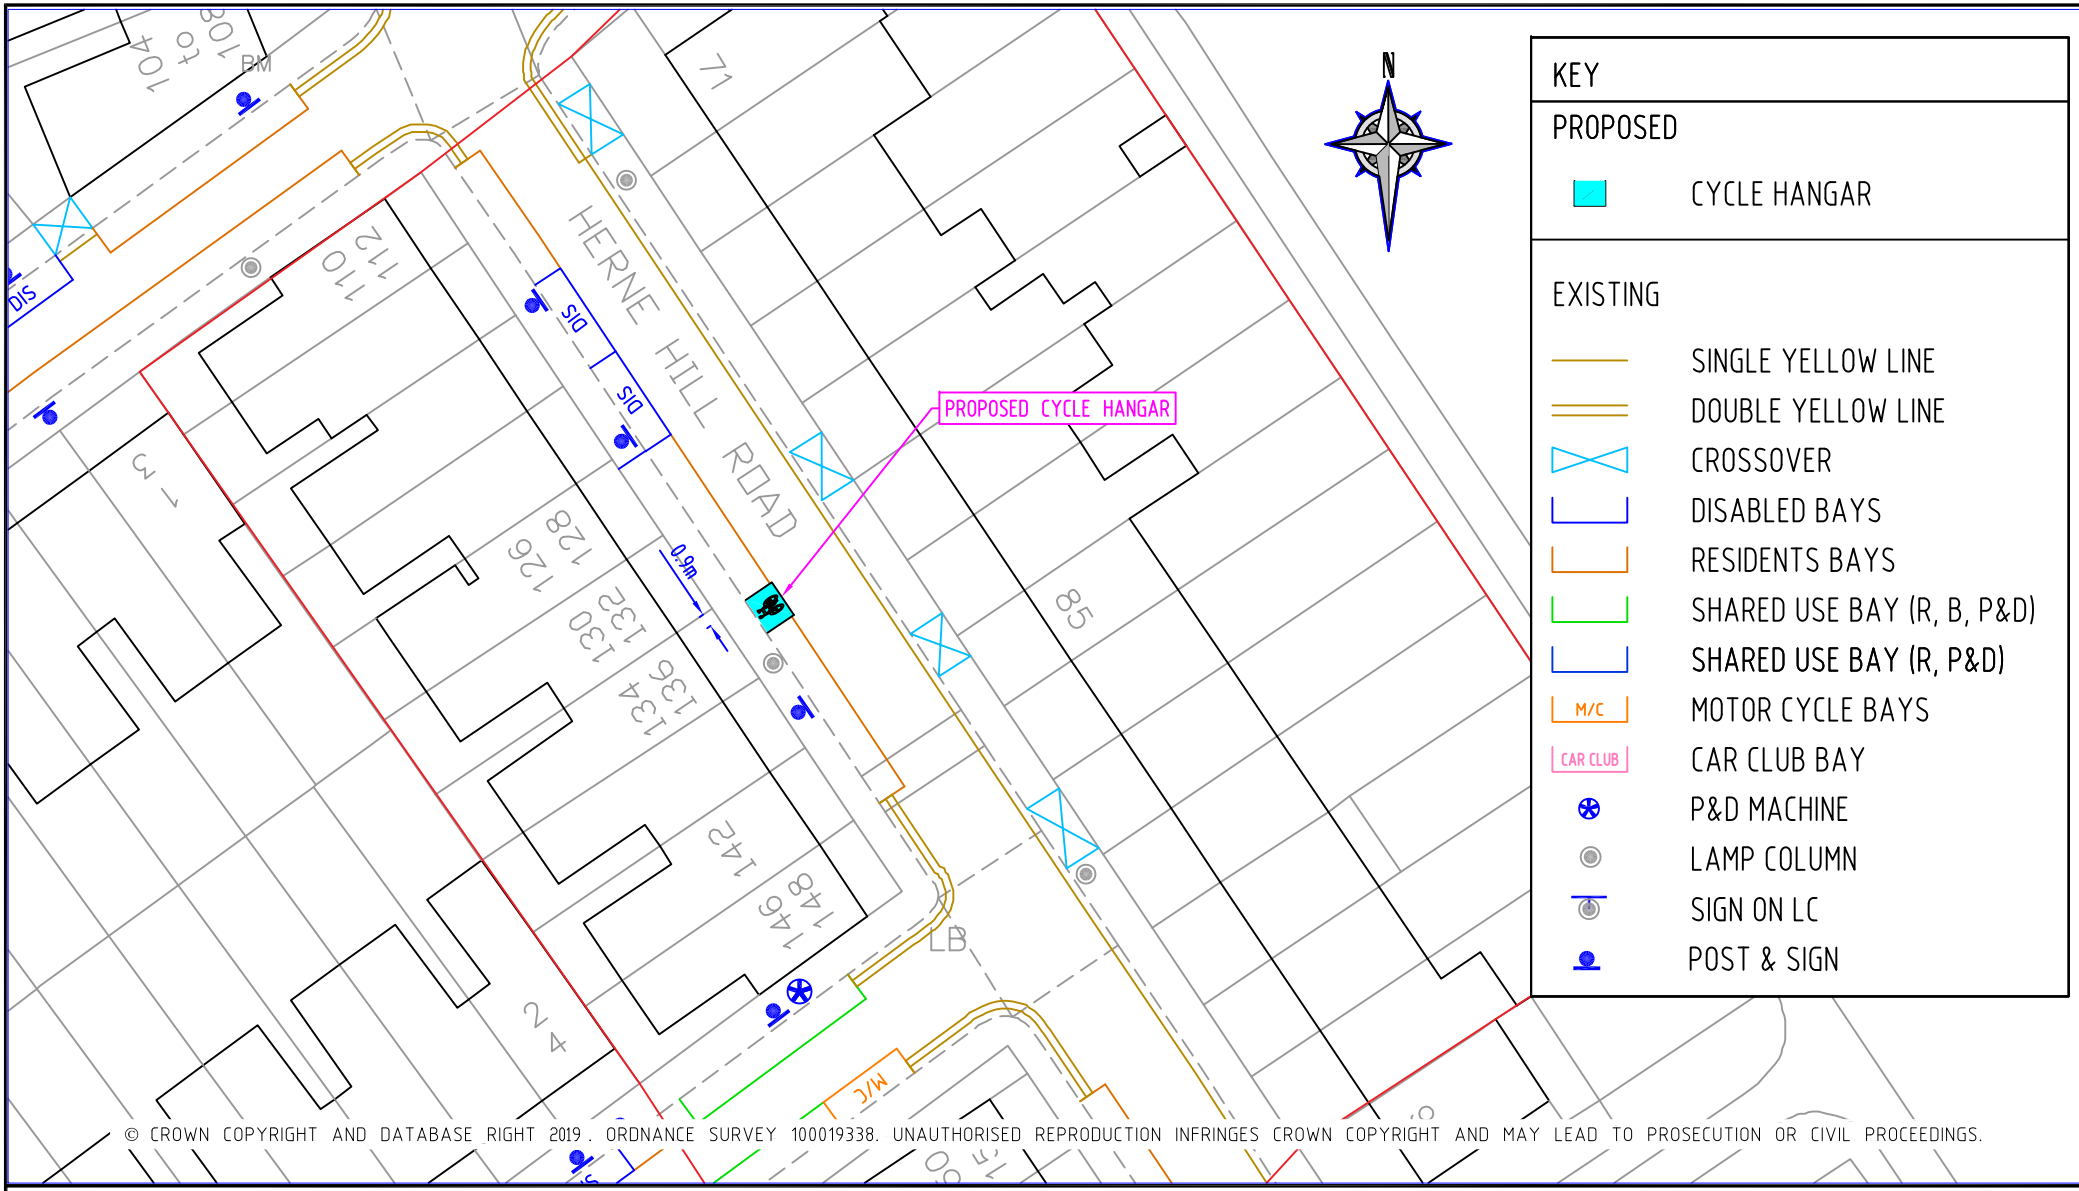


© CROWN COPYRIGHT AND DATABASE RIGHT 2019. ORDNANCE SURVEY 100019338. UNAUTHORISED REPRODUCTION INFRINGES CROWN COPYRIGHT AND MAY LEAD TO PROSECUTION OR CIVIL PROCEEDINGS.

| REV | DESCRIPTION | DRAWN | SIG | DATE | CHKD | SIG | DATE | APP | SIG | DATE |
|---|---|---|---|---|---|---|---|---|---|---|
| | | | | | | | | | | |
| | | | | | | | | | | |
Lambeth Transport
CAPITAL PROGRAMMES
4TH FLOOR, BLUE STAR HOUSE
234-244 STOCKWELL ROAD
LONDON, SW9 9SP
020 7926 9000

| | | | |
|---|---|---|---|
| DRAWN: CS | PROJECT: PROPOSED CYCLE HANGAR | | |
| CHKD: LM | DRAWING TITLE: O/S NOS. 134/136 HERNE HILL ROAD | | |
| APP: AMD | CLASSIFICATION: CONSULTATION | PAPER: A4 | SCALE: 1:500 |
| DATE: 03.05.19 | DRAWING NO: DES-CPZ-CH-1000-12B | | REVISION: – |