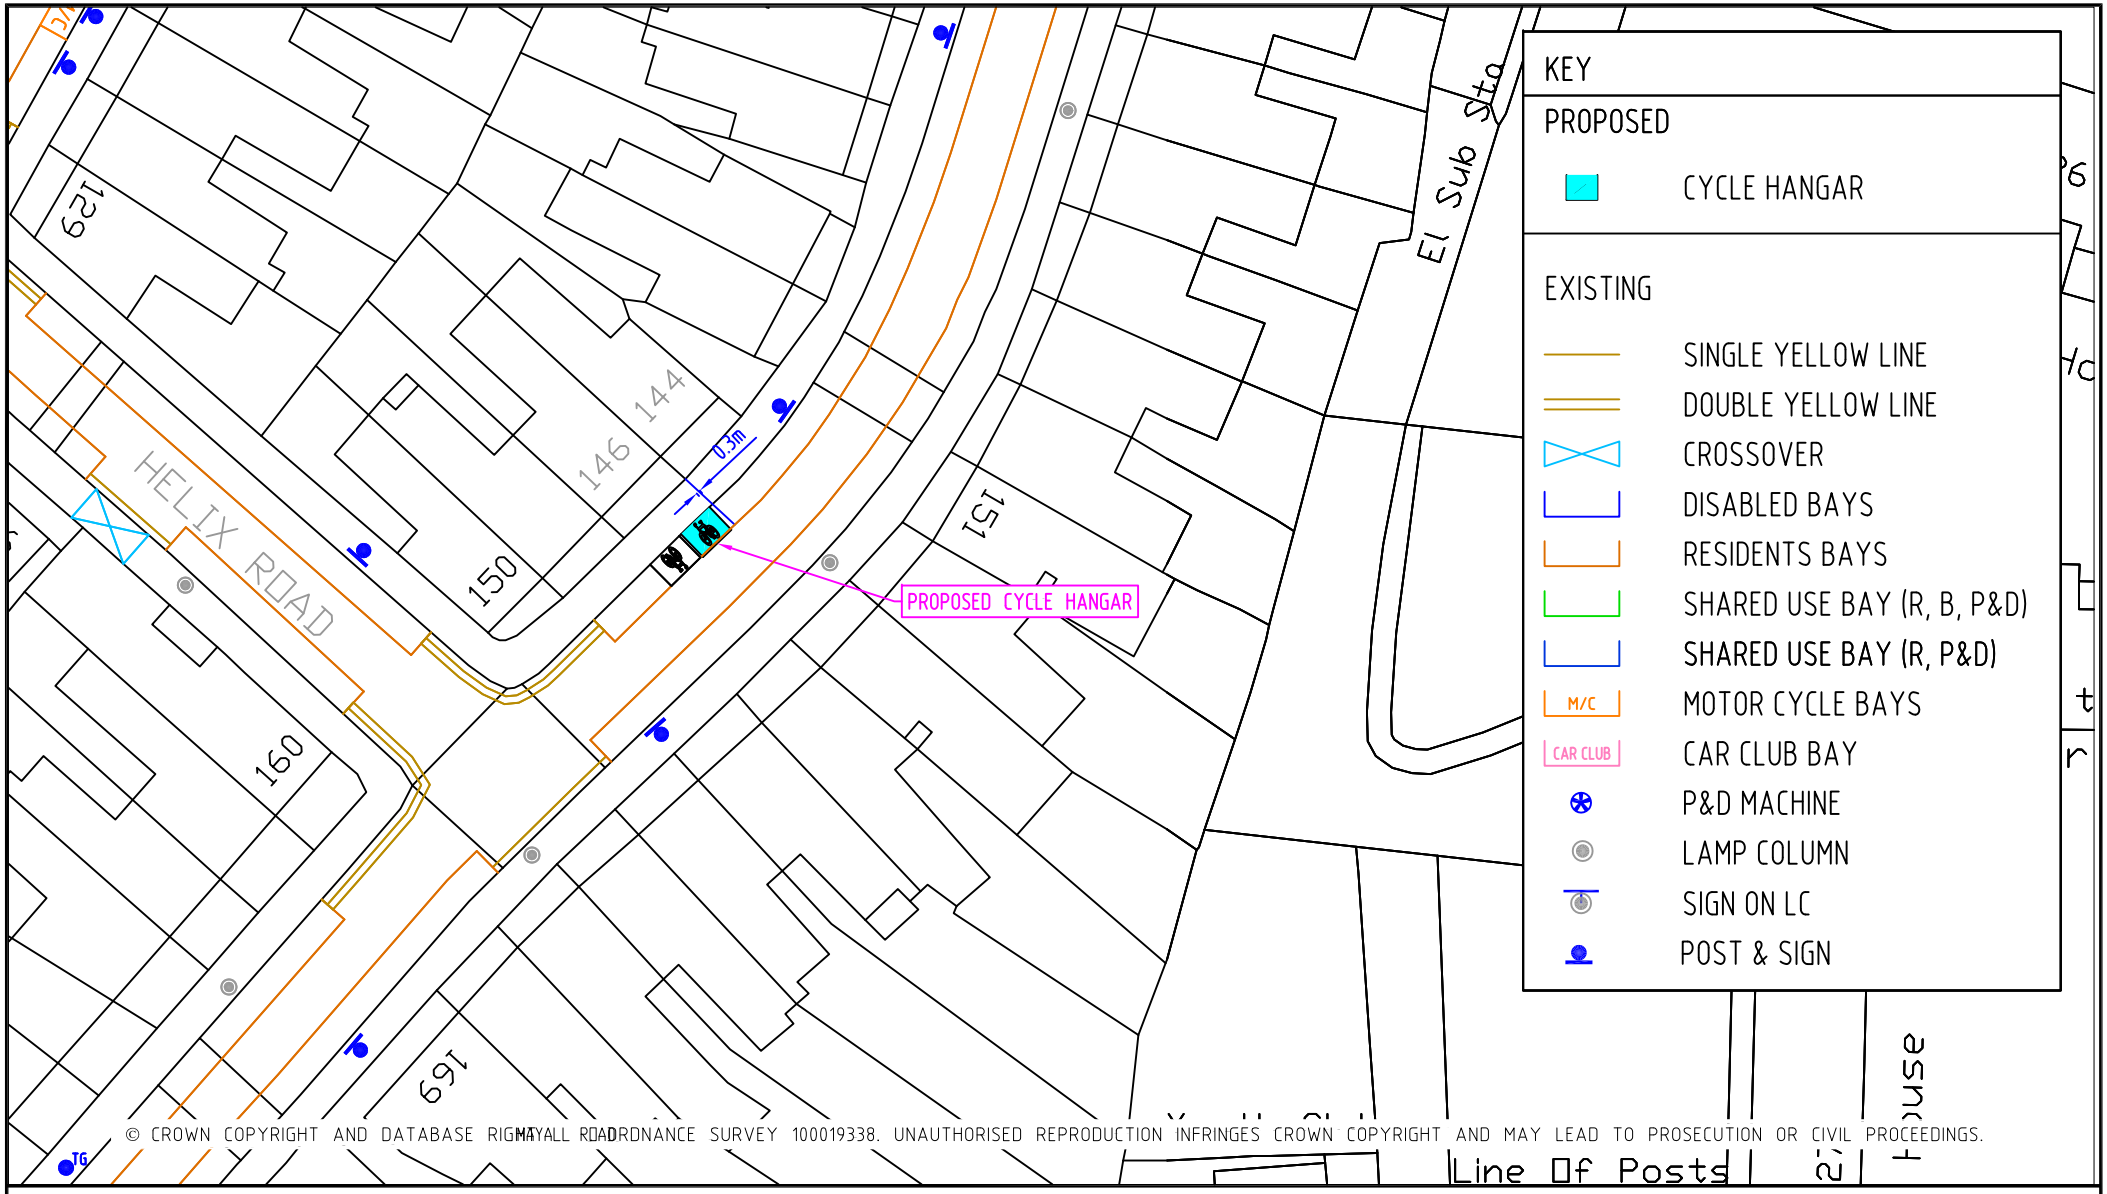

© CROWN COPYRIGHT AND DATABASE RIGHTS 2019 ORDNANCE SURVEY 100019338. UNAUTHORISED REPRODUCTION INFRINGES CROWN COPYRIGHT AND MAY LEAD TO PROSECUTION OR CIVIL PROCEEDINGS.

REV	DESCRIPTION	DRAWN	SIG	DATE	CHKD	SIG	DATE	APP	SIG	DATE

Lambeth Transport
CAPITAL PROGRAMMES
4TH FLOOR, BLUE STAR HOUSE
234-244 STOCKWELL ROAD
LONDON, SW9 9SP
020 7926 9000

DRAWN: CS	PROJECT: PROPOSED CYCLE HANGAR		
CHKD: LM	DRAWING TITLE: O/S NO. 146 LEANDER ROAD		
APP: AMD	CLASSIFICATION: CONSULTATION	PAPER: A4	SCALE: 1:500
DATE: MAR 2019	DRAWING NO: DES-CPZ-CH-1000-020		REVISION: 01