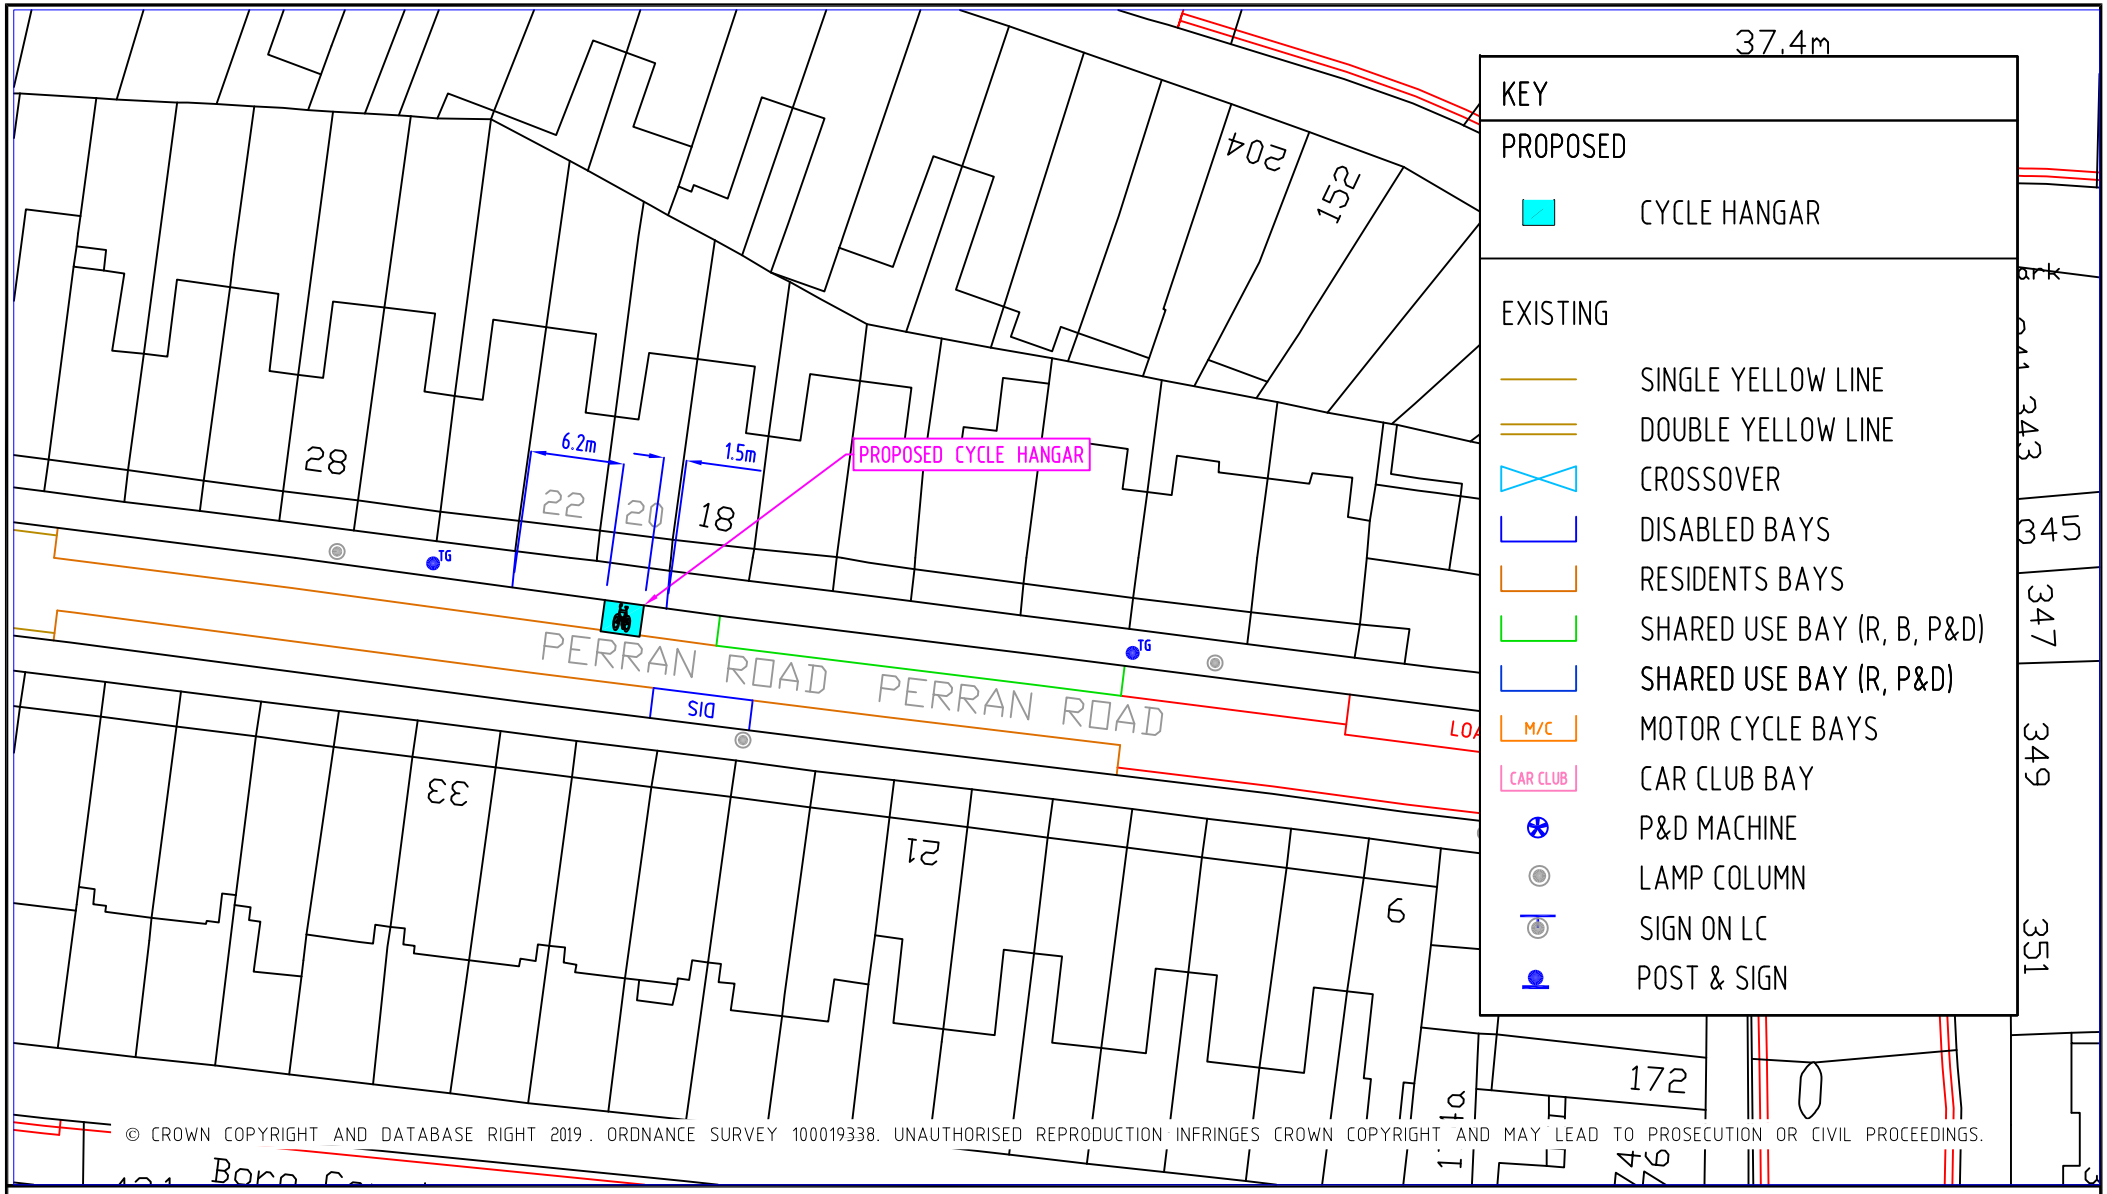

REV	DESCRIPTION	DRAWN	SIG	DATE	CHKD	SIG	DATE	APP	SIG	DATE

Lambeth Transport
CAPITAL PROGRAMMES
4TH FLOOR, BLUE STAR HOUSE
234-244 STOCKWELL ROAD
LONDON, SW9 9SP
020 7926 9000

DRAWN: CS	PROJECT: PROPOSED CYCLE HANGAR		
CHKD: LM	DRAWING TITLE: O/S NO. 20 PERRAN ROAD		
APP: AMD	CLASSIFICATION: CONSULTATION	PAPER: A4	SCALE: 1:500
DATE: 27.03.19	DRAWING NO: DES-CPZ-CH-1000-026		REVISION: -