REVISED PROPOSAL - STATUTORY CONSULTATION PLAN SHEET 1/2 | APPENDIX A

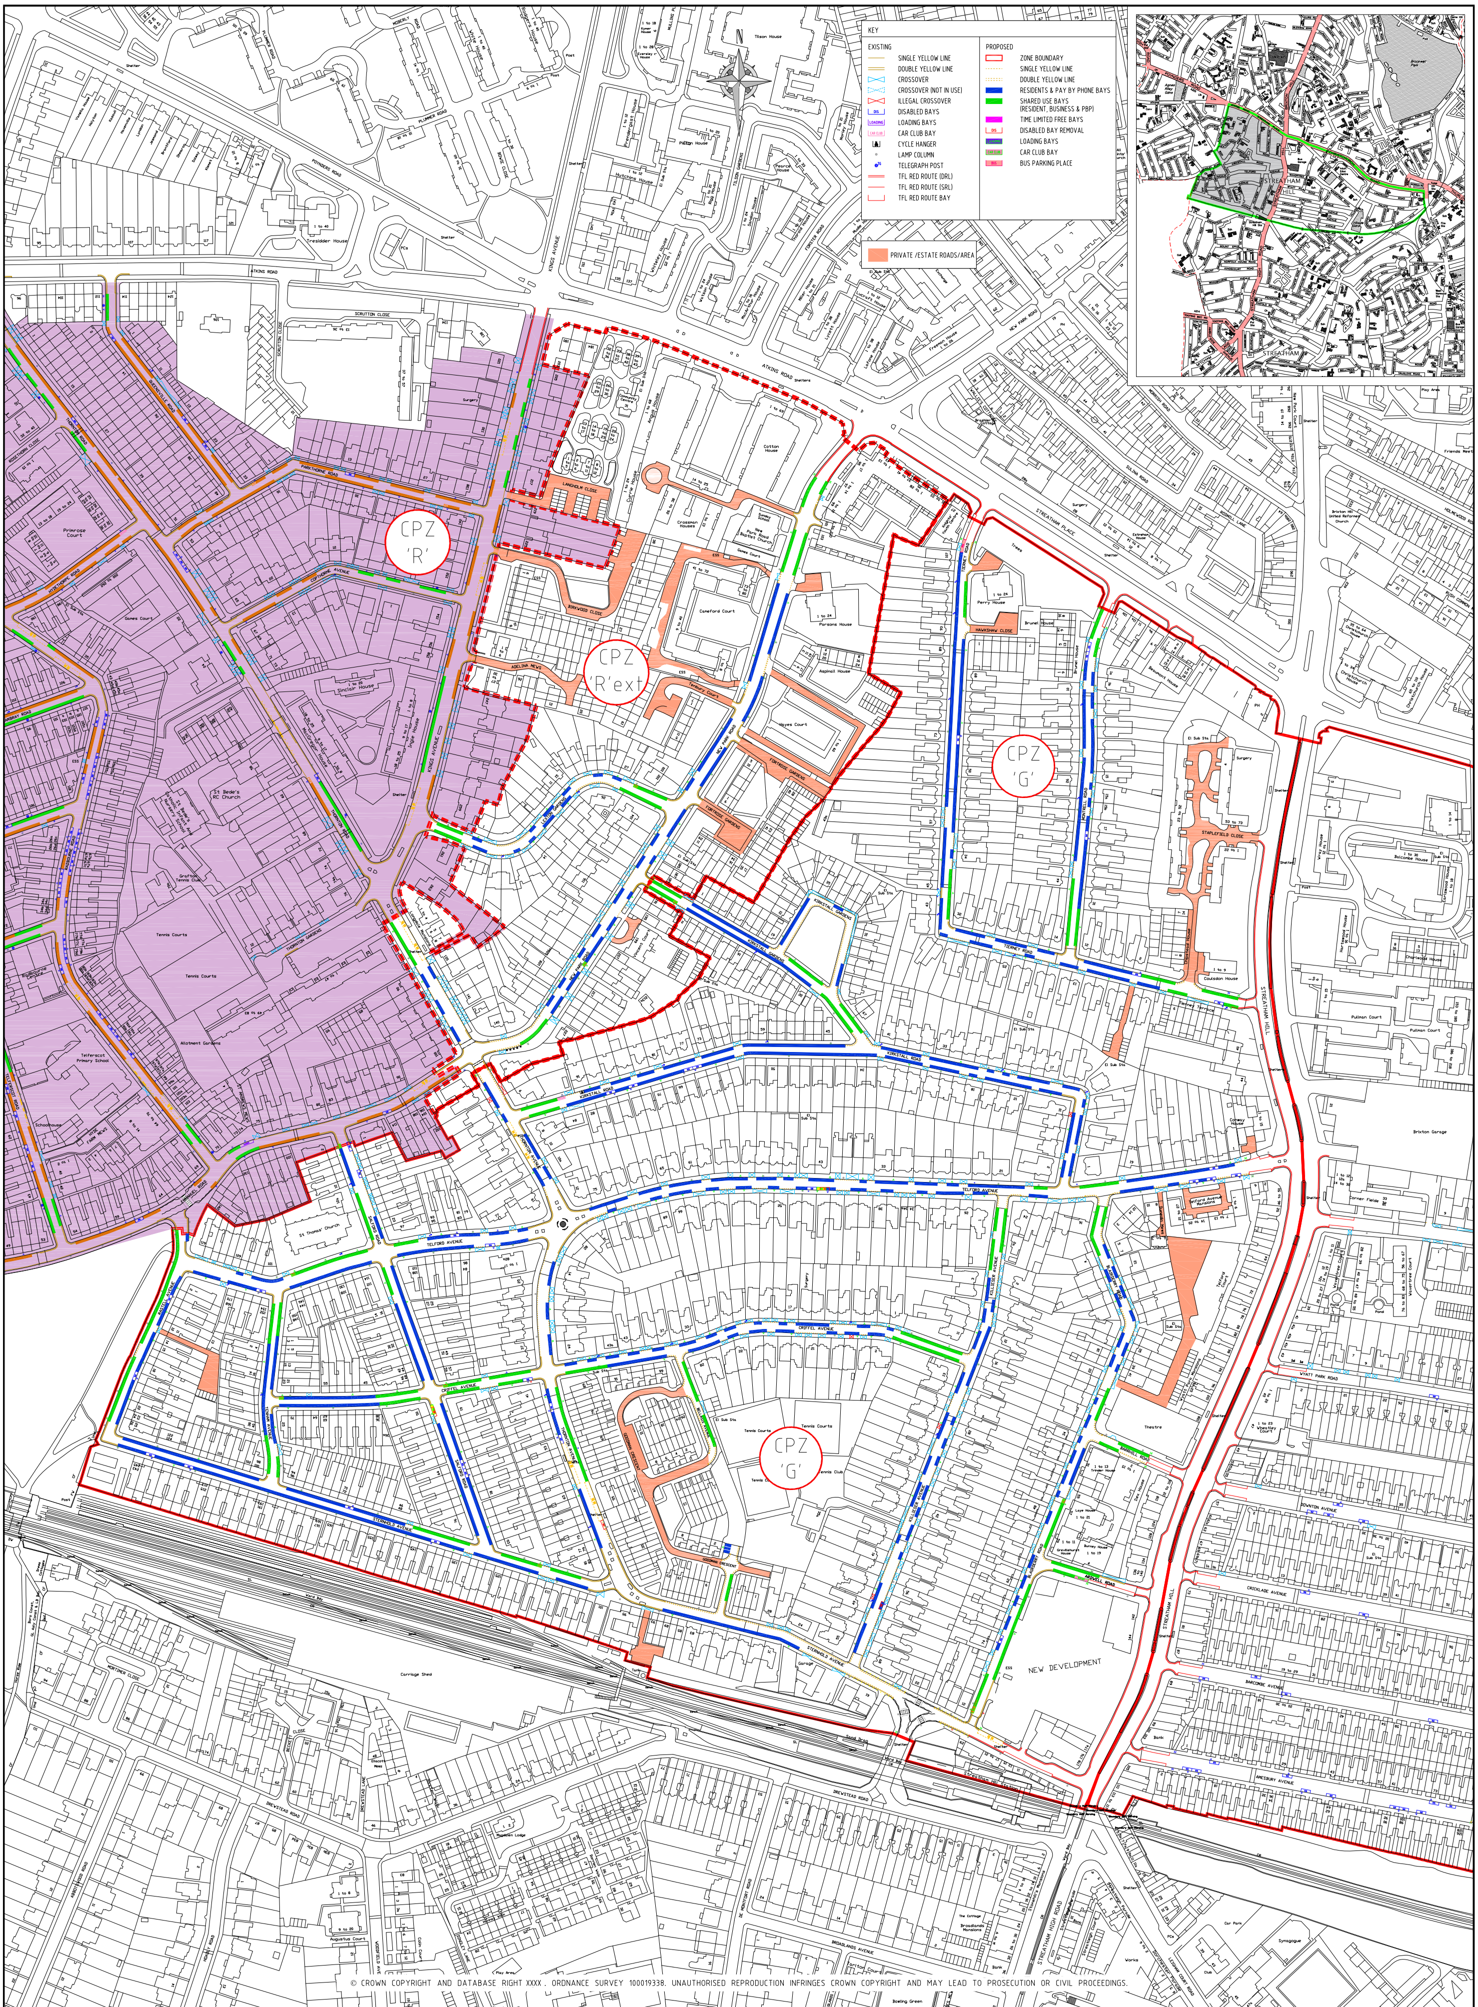

© CROWN COPYRIGHT AND DATABASE RIGHT XXXX . ORDNANCE SURVEY 100019338. UNAUTHORISED REPRODUCTION INFRINGES CROWN COPYRIGHT AND MAY LEAD TO PROSECUTION OR CIVIL PROCEEDINGS.

NOTES:

REV	DESCRIPTION	DRAWN	SIG	DATE	CHKD	SIG	DATE	APP	SIG	DATE

Lambeth Transport
CAPITAL PROGRAMMES
4TH FLOOR, BLUE STAR HOUSE
234-244 STOCKWELL ROAD
LONDON, SW9 9SP
020 7926 9000

DRAWN: BC	PROJECT: PROPOSED CPZ		
CHKD: LM	DRAWING TITLE: STREATHAM HILL AREA - SHT 1/2		
APP: AB	CLASSIFICATION: INFORMAL CONS	PAPER: A0	SCALE: 1:1250
DATE: 30.08.17	DRAWING NO: DES-CPZ-N-2002-001-01		REVISION: A

REVISED PROPOSAL - STATUTORY CONSULTATION PLAN SHEET 2/2
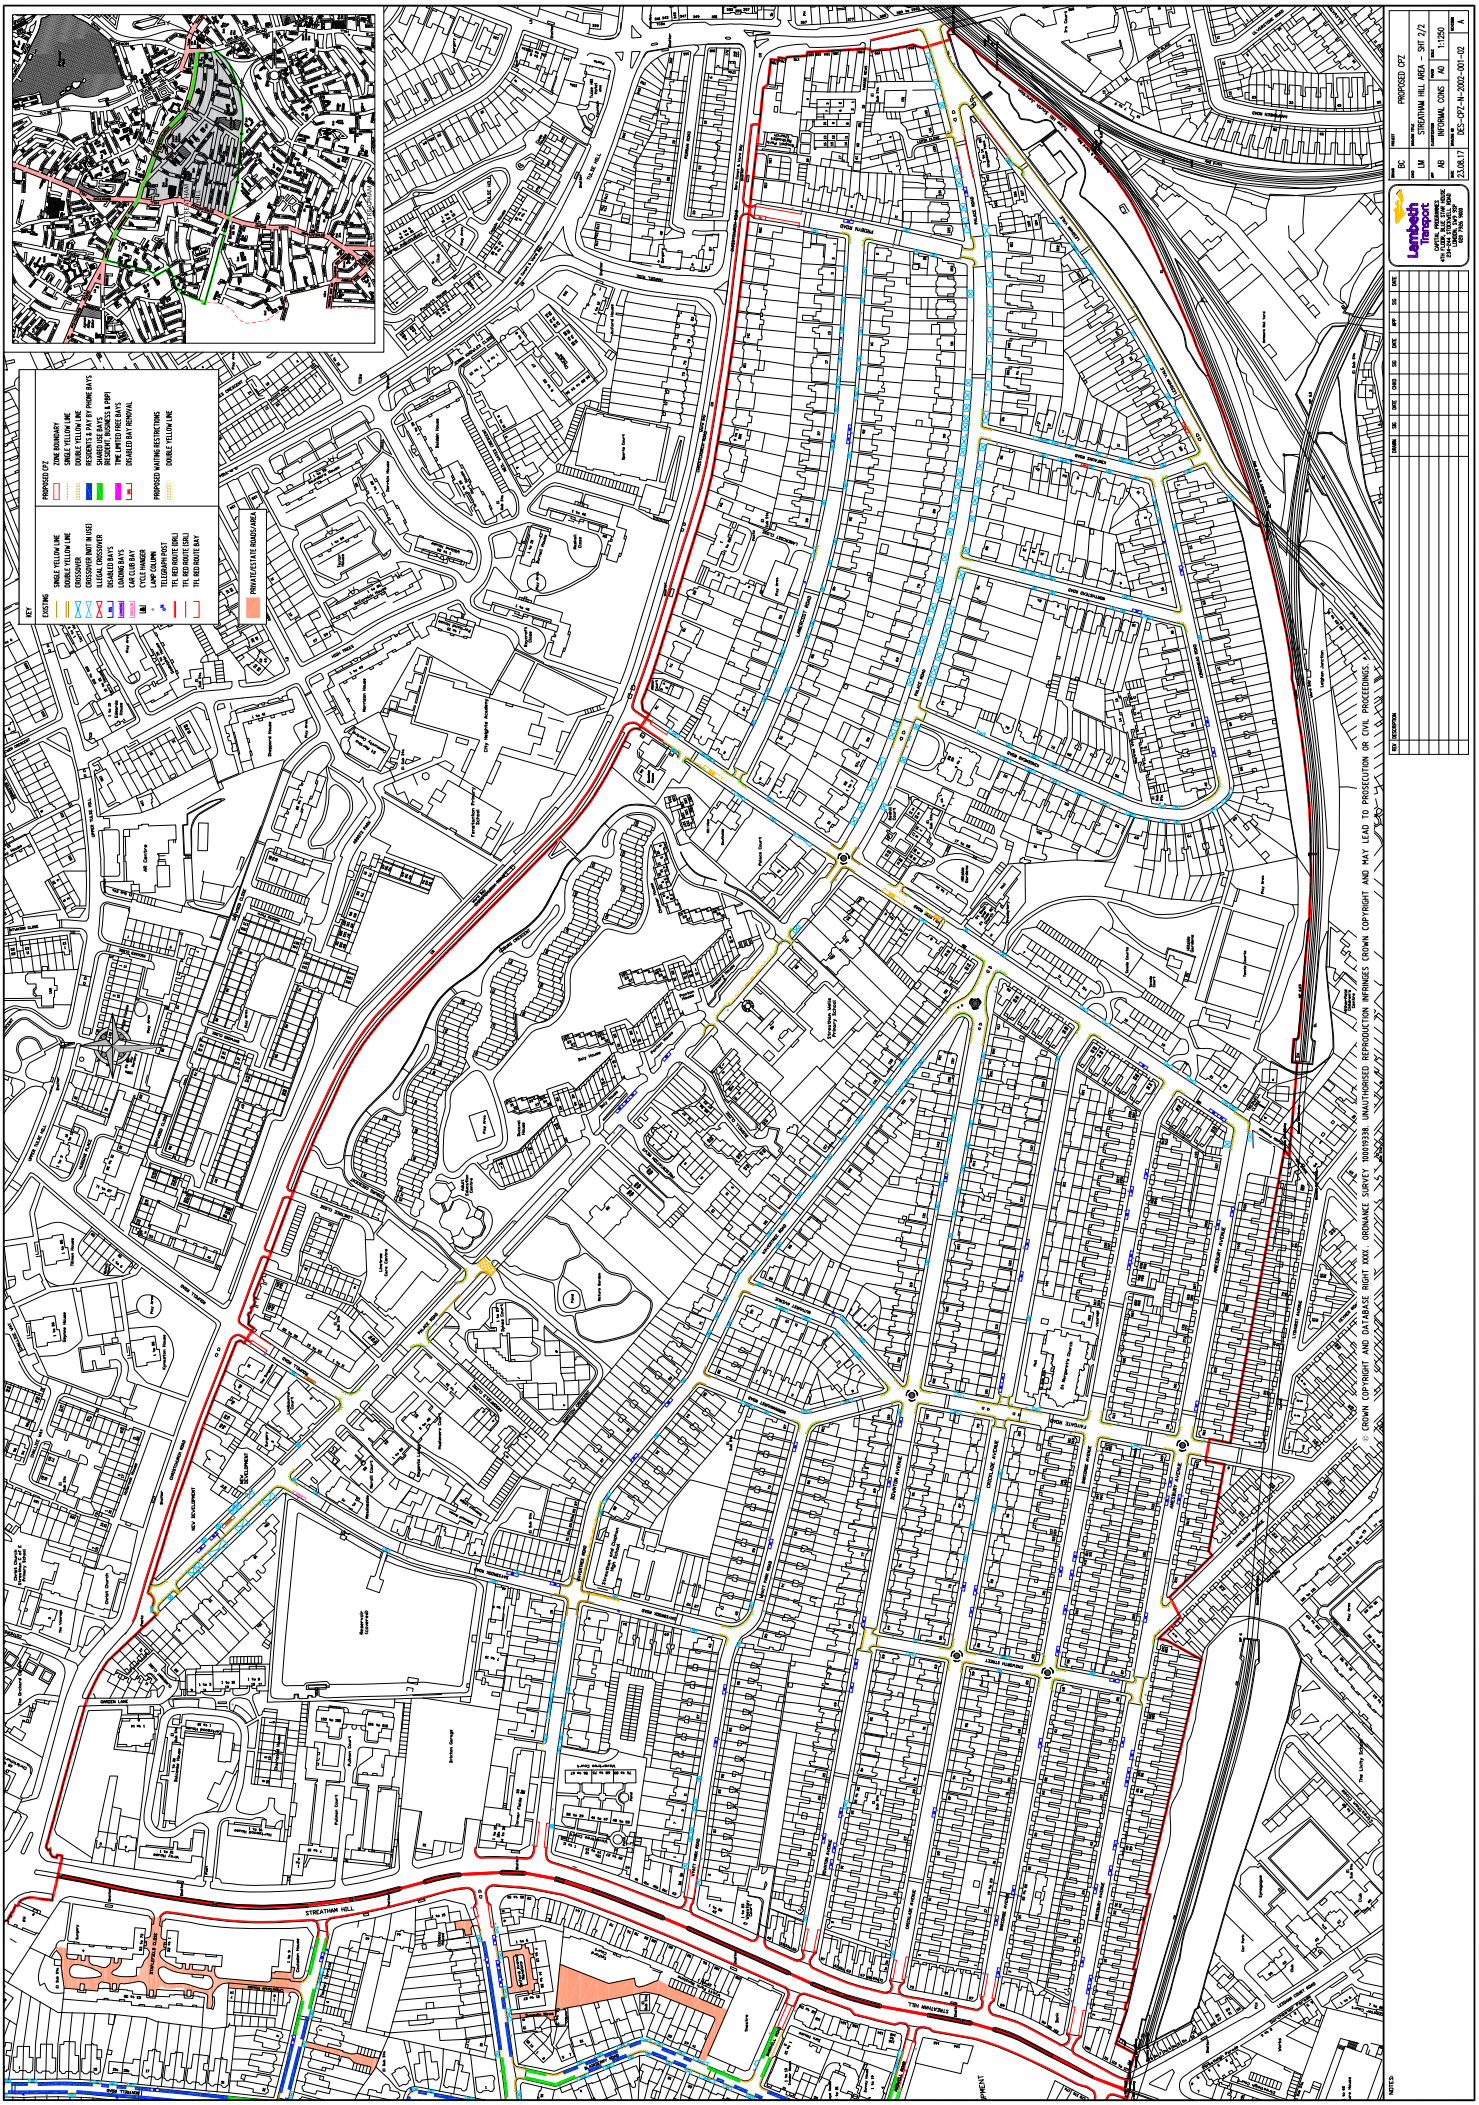
APPENDIX A